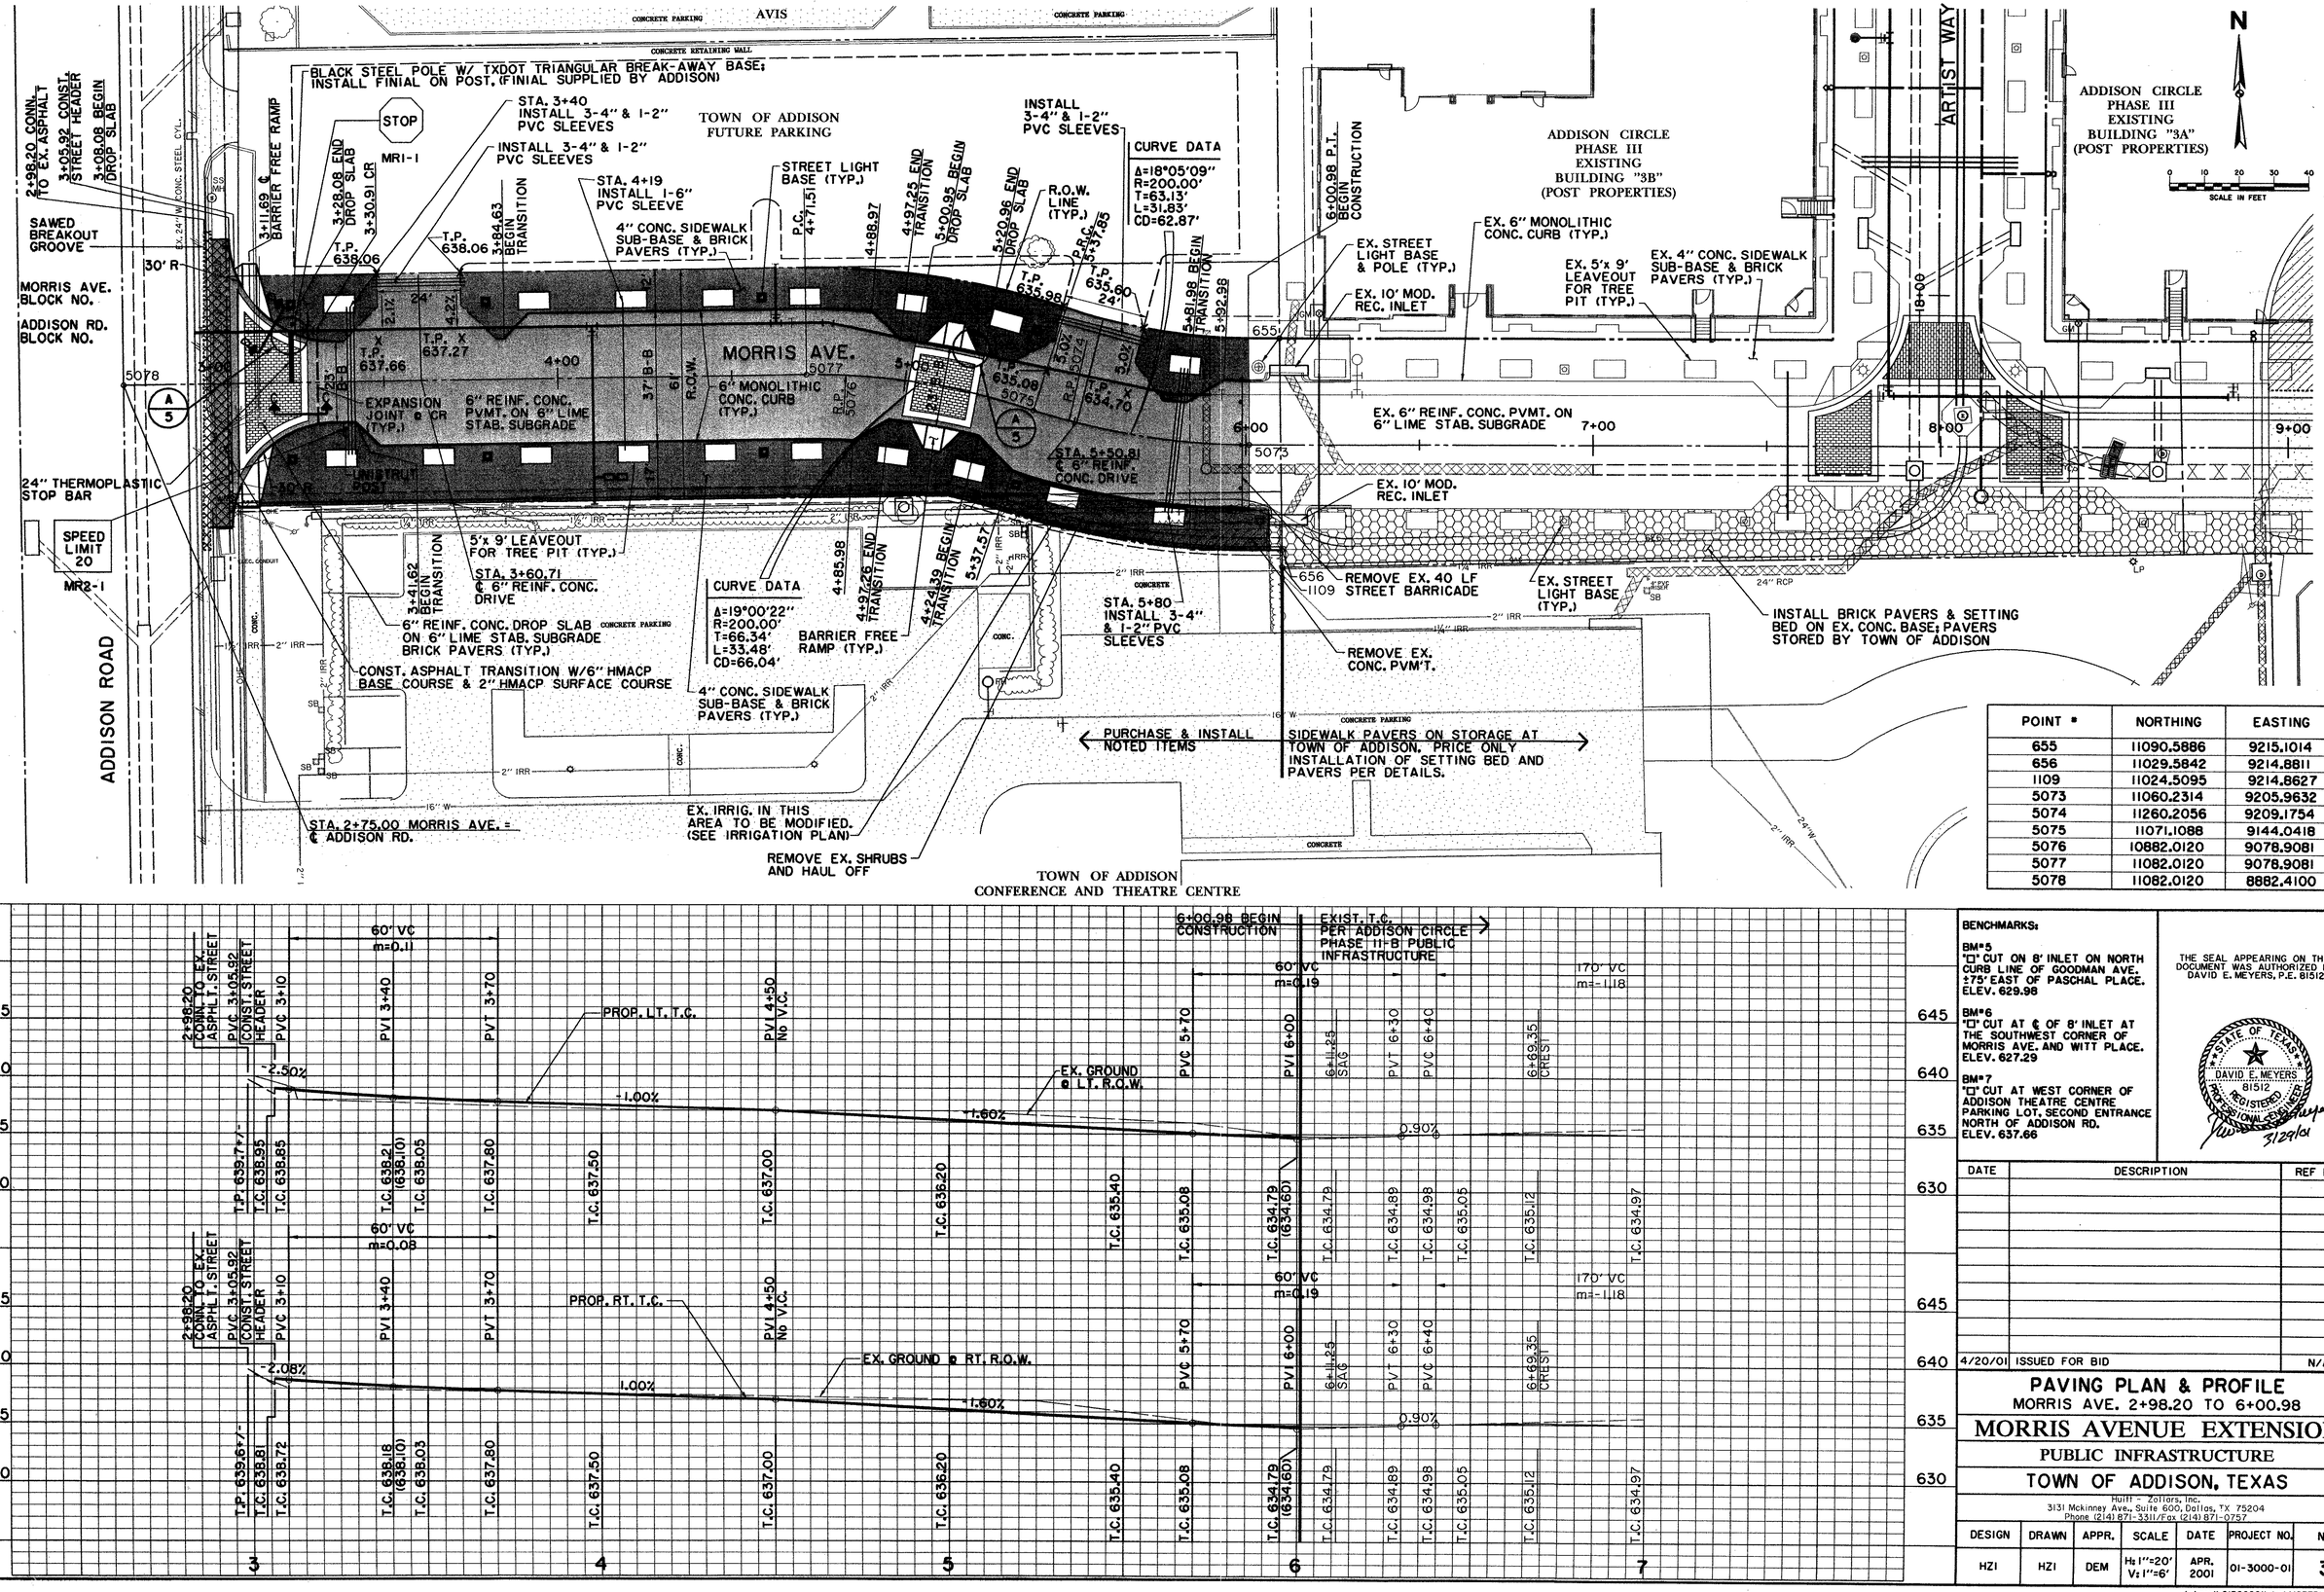

POINT #	NORTHING	EASTING
655	11090.5886	9215.1014
656	11029.5842	9214.8811
1109	11024.5095	9214.8627
5073	11060.2314	9205.9632
5074	11260.2056	9209.1754
5075	11071.1088	9144.0418
5076	10882.0120	9078.9081
5077	11082.0120	9078.9081
5078	11082.0120	8882.4100

BENCHMARKS:

BM#5
"□" CUT ON 8' INLET ON NORTH CURB LINE OF GOODMAN AVE. ±75' EAST OF PASCHAL PLACE.
ELEV. 629.98

BM#6
"□" CUT AT ℄ OF 8' INLET AT THE SOUTHWEST CORNER OF MORRIS AVE. AND WITT PLACE.
ELEV. 627.29

BM#7
"□" CUT AT WEST CORNER OF ADDISON THEATRE CENTRE PARKING LOT, SECOND ENTRANCE NORTH OF ADDISON RD.
ELEV. 637.66

THE SEAL APPEARING ON THIS DOCUMENT WAS AUTHORIZED BY DAVID E. MEYERS, P.E. 81512

STATE OF TEXAS · DAVID E. MEYERS · 81512 · REGISTERED PROFESSIONAL ENGINEER · 5/29/01

DATE	DESCRIPTION	REF NO.
4/20/01	ISSUED FOR BID	N/A

PAVING PLAN & PROFILE
MORRIS AVE. 2+98.20 TO 6+00.98

MORRIS AVENUE EXTENSION
PUBLIC INFRASTRUCTURE
TOWN OF ADDISON, TEXAS

Huitt - Zollars, Inc.
3131 Mckinney Ave., Suite 600, Dallas, TX 75204
Phone (214) 871-3311/Fax (214) 871-0757

DESIGN	DRAWN	APPR.	SCALE	DATE	PROJECT NO.	NO.
HZI	HZI	DEM	H: 1"=20' V: 1"=6'	APR. 2001	01-3000-01	3

h:\proj\01300001\dgn\MORRPV01.DGN

PRF ROTATION=0.000000
FX NAME=ALIGN file.
LU=MORRITT, LOGN, 1-53
T, MORRTOP, LOGN, 12.4-6.8, 3.1, 6.1, R, 8.25-25, 27.29-36.45-48.50-52.54
T, MORRCOM, LOGN, 1.6-6.1, R, 8.25-24.26-28.31, 34.39, 42-50.56-61
T, MORRBOT, LOGN, 1.6-6.1, R, 8.25-24.26-28.31, 34.39, 42-50.56-61
B, MORRBD, LOGN, 2-3.8, 13, R, 20.23-29.32-38.43-53.55-61, 63
no rtf input, *no rtf comm*, *no rtf levels*