F 9153 11-72 53479-

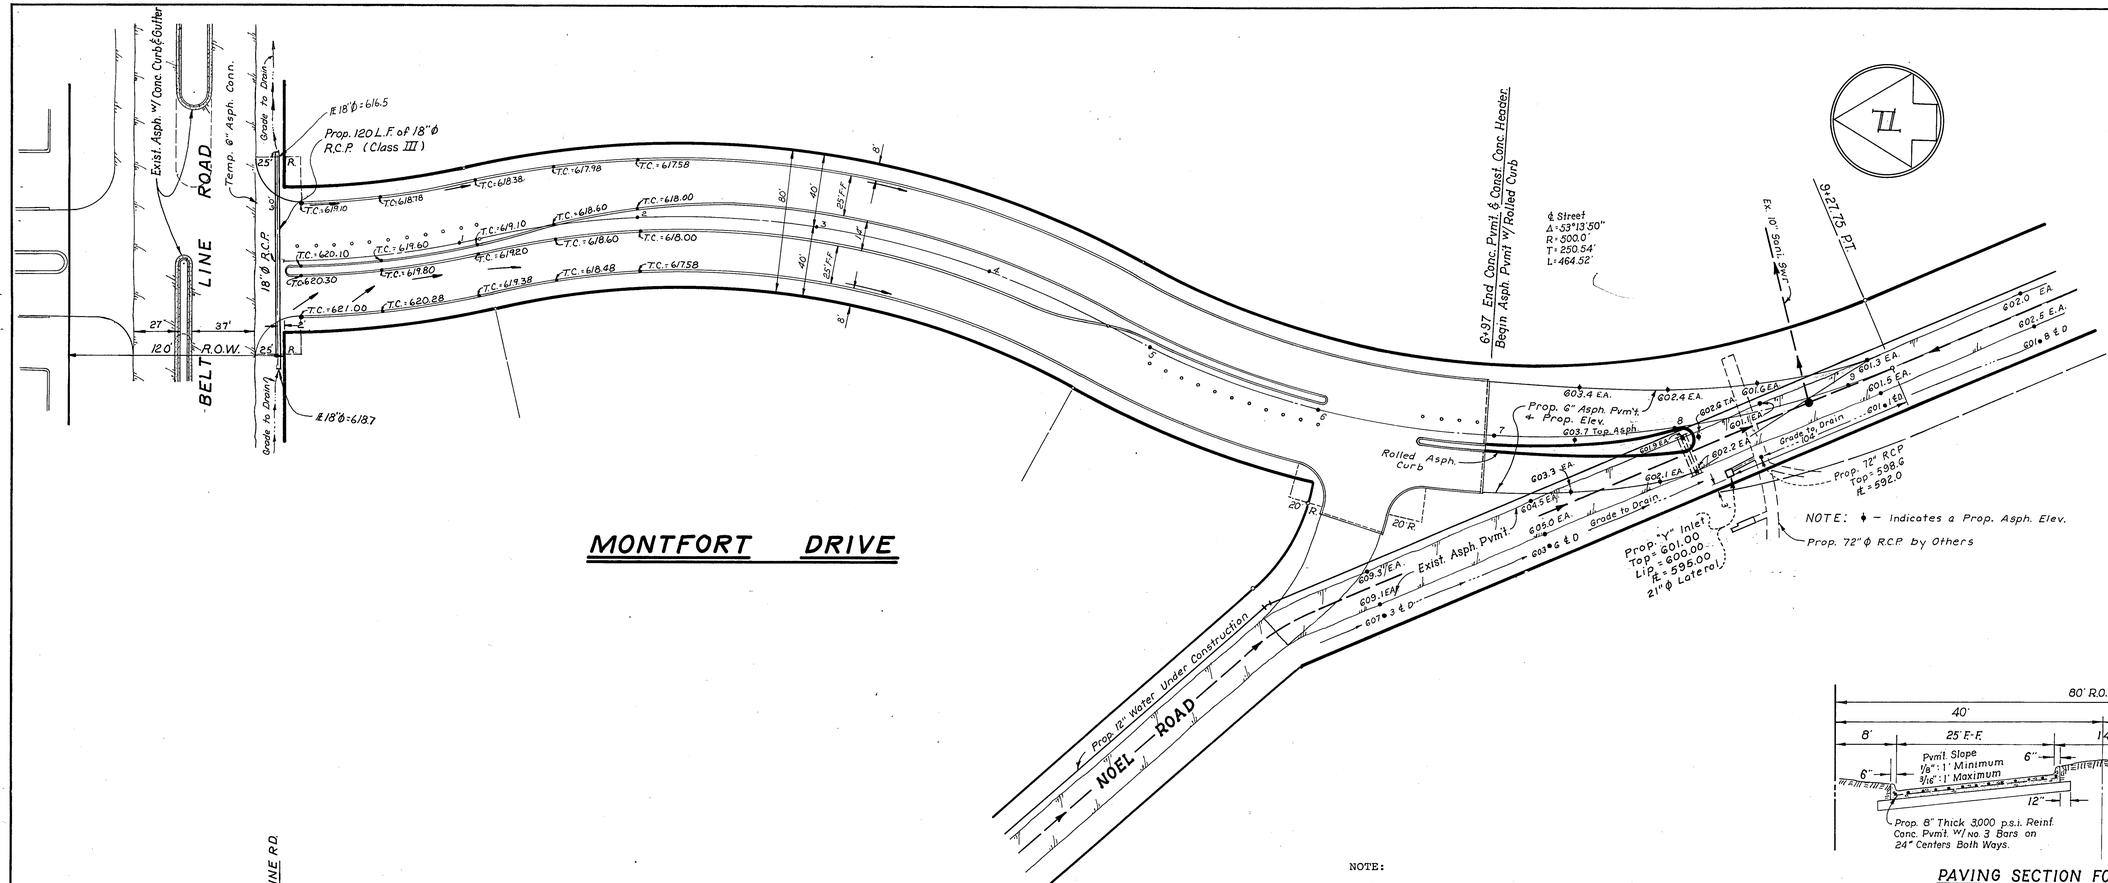

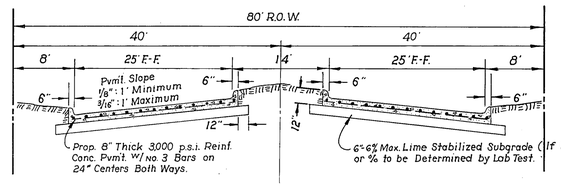

PAVING SECTION FOR MONTFORT DRIVE

No Scale

NOTE:

CONTRACTOR TO CONTACT ALL UTILITY COMPANIES TO VERIFY AND LOCATE ANY AND ALL UTILITIES PRIOR TO BEGINNING CONSTRUCTION.

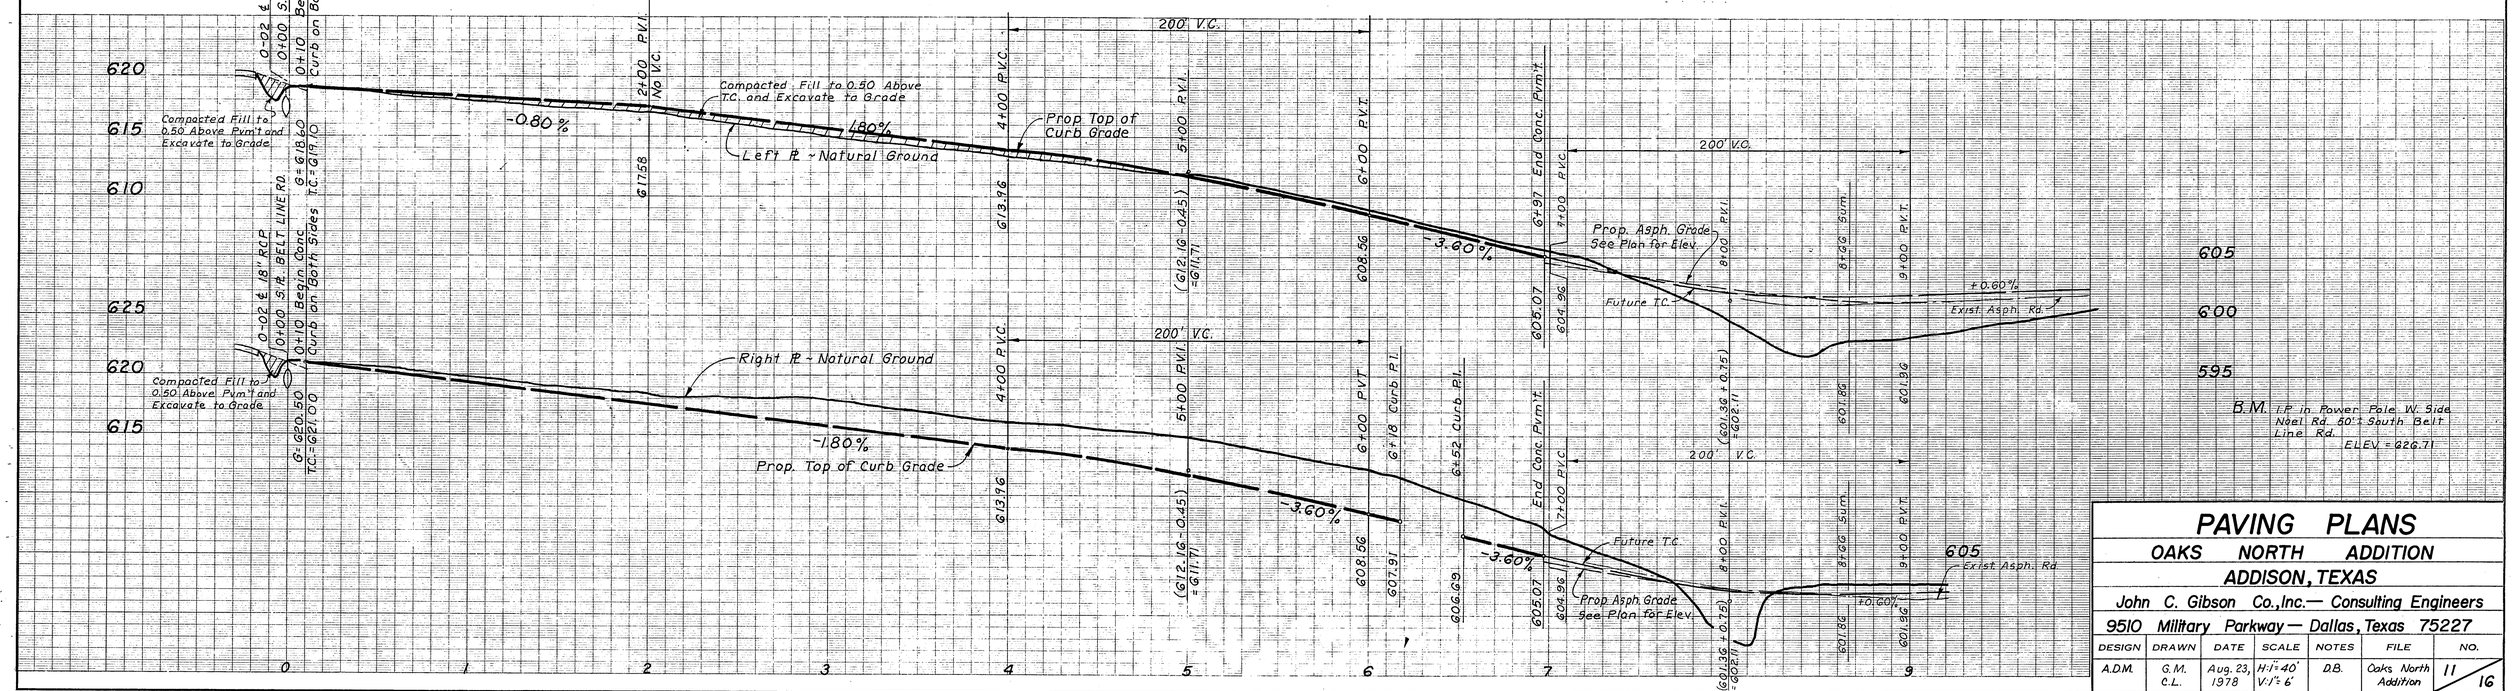

B.M. I.P. in Power Pole W. Side Noel Rd. 50' ± South Belt Line Rd. ELEV. = 626.71

PAVING PLANS

OAKS NORTH ADDITION

ADDISON, TEXAS

John C. Gibson Co., Inc. — Consulting Engineers

9510 Military Parkway — Dallas, Texas 75227

DESIGN	DRAWN	DATE	SCALE	NOTES	FILE	NO.
A.D.M.	G.M. C.L.	Aug. 23, 1978	H: 1"=40' V: 1"=6'	D.B.	Oaks North Addition	11/16

MONTFORT DRIVE

#10386