NOTES: (Typical All Sheets)
1. For Details of Sanitary Sewer Lines, See Sht. S1 thru S10.
2. For Details of Storm Sewer Lines, See Sht. M8 thru M12.
3. For Typical Pavement Section Details, See Sht. M4 thru M6

TYPICAL PAVEMENT SECTION

Typ. from Addison Rd. to Sta. 1+27 & Sta. 6+84.31 to Sta. 11+45±

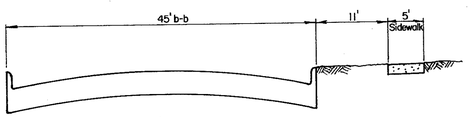

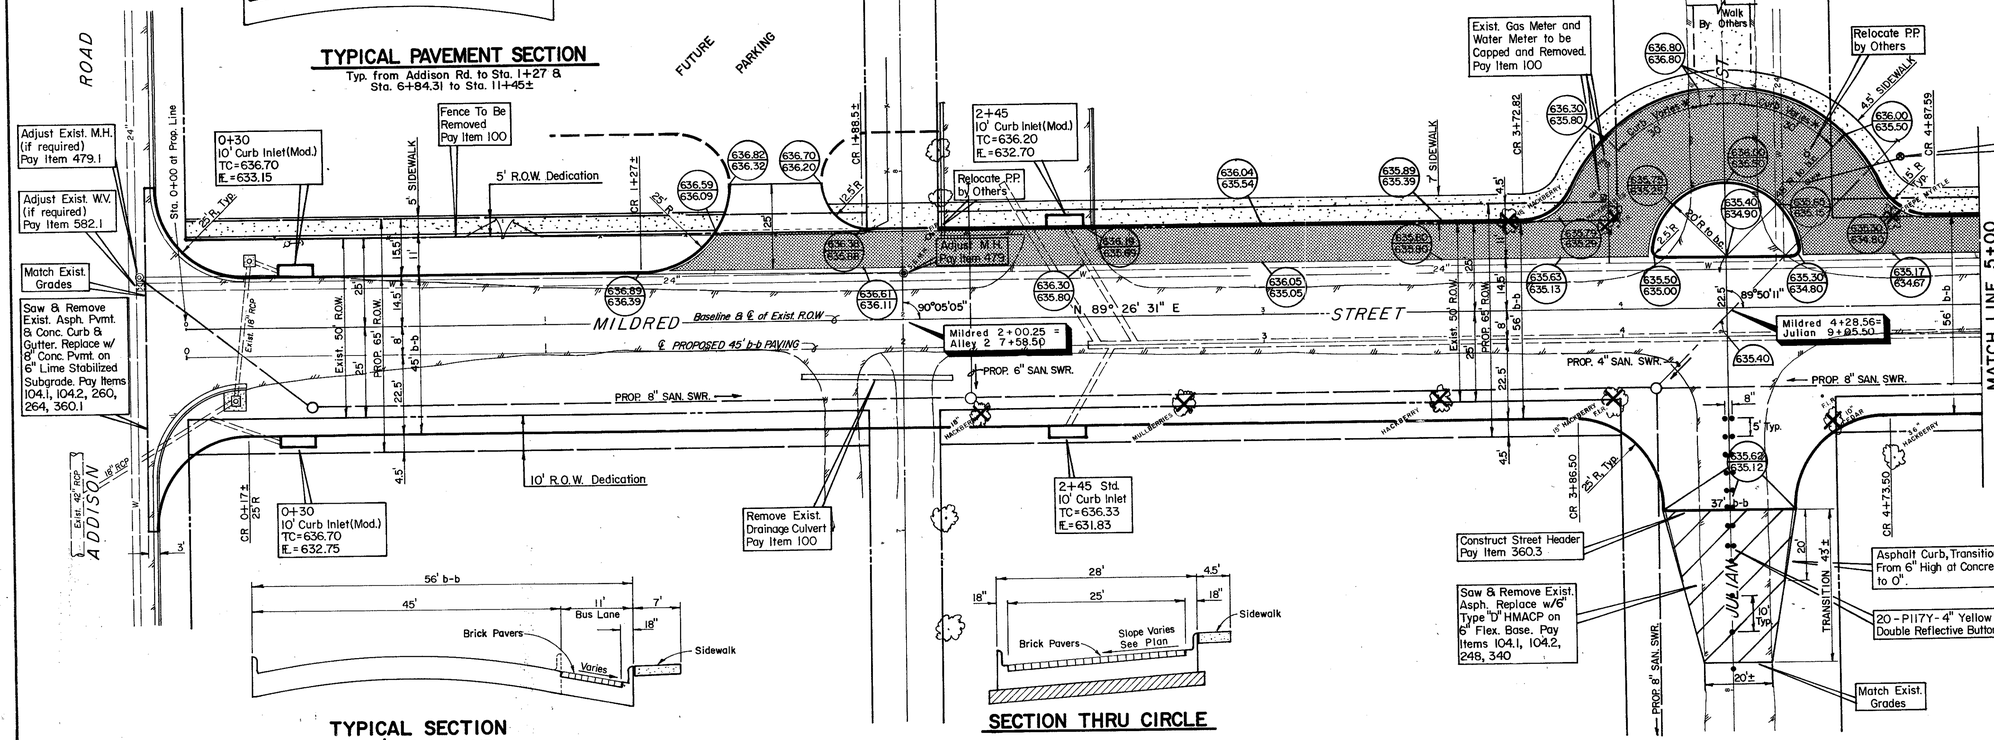

BEGINNING TO STA. 6+50

NOTE: 8" Reinf. Conc. Pavement, Class C, 3600 psi at 28 days (compressive) or 600 psi at 7 days (flexural). Pay Item 360.1.
Integral Concrete Curb & Gutter. Pay Item 530.1.
6" Thick Lime Stabilized Subgrade. Pay Item 260, 264.

TYPICAL SECTION w/11' BUS LANE

Typ. from Sta. 1+27 to Sta. 6+84.31

SECTION THRU CIRCLE

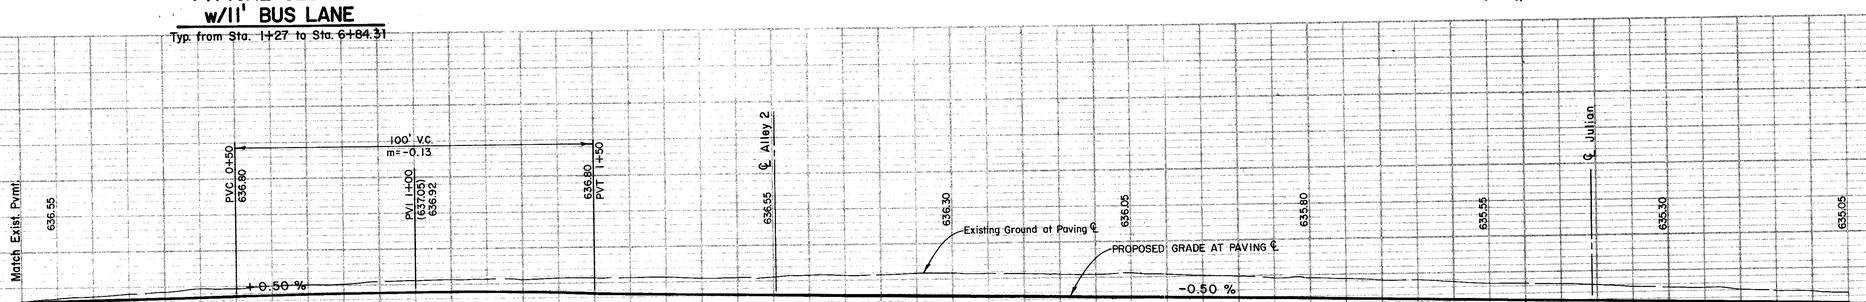

TYPICAL SECTION-JULIAN STREET

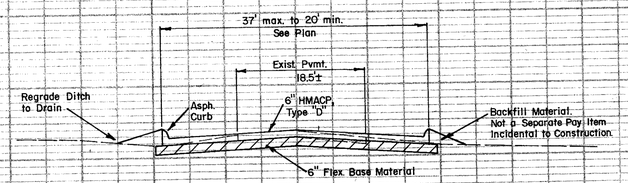

No.	Revision	By	Date

TOWN OF ADDISON
DALLAS COUNTY, TEXAS

MILDRED STREET IMPROVEMENTS

PAVING
STA. 0+00 TO STA. 5+00

GINN, INC.
Consulting Engineers Dallas, Texas

Designed - TEC	Drawn - TEC	Date - May, 1990	Job No. - 90439
Approved - HWG	Checked - GF	Scale - 1"=20'H/1"=5'V	Sheet M1 Of