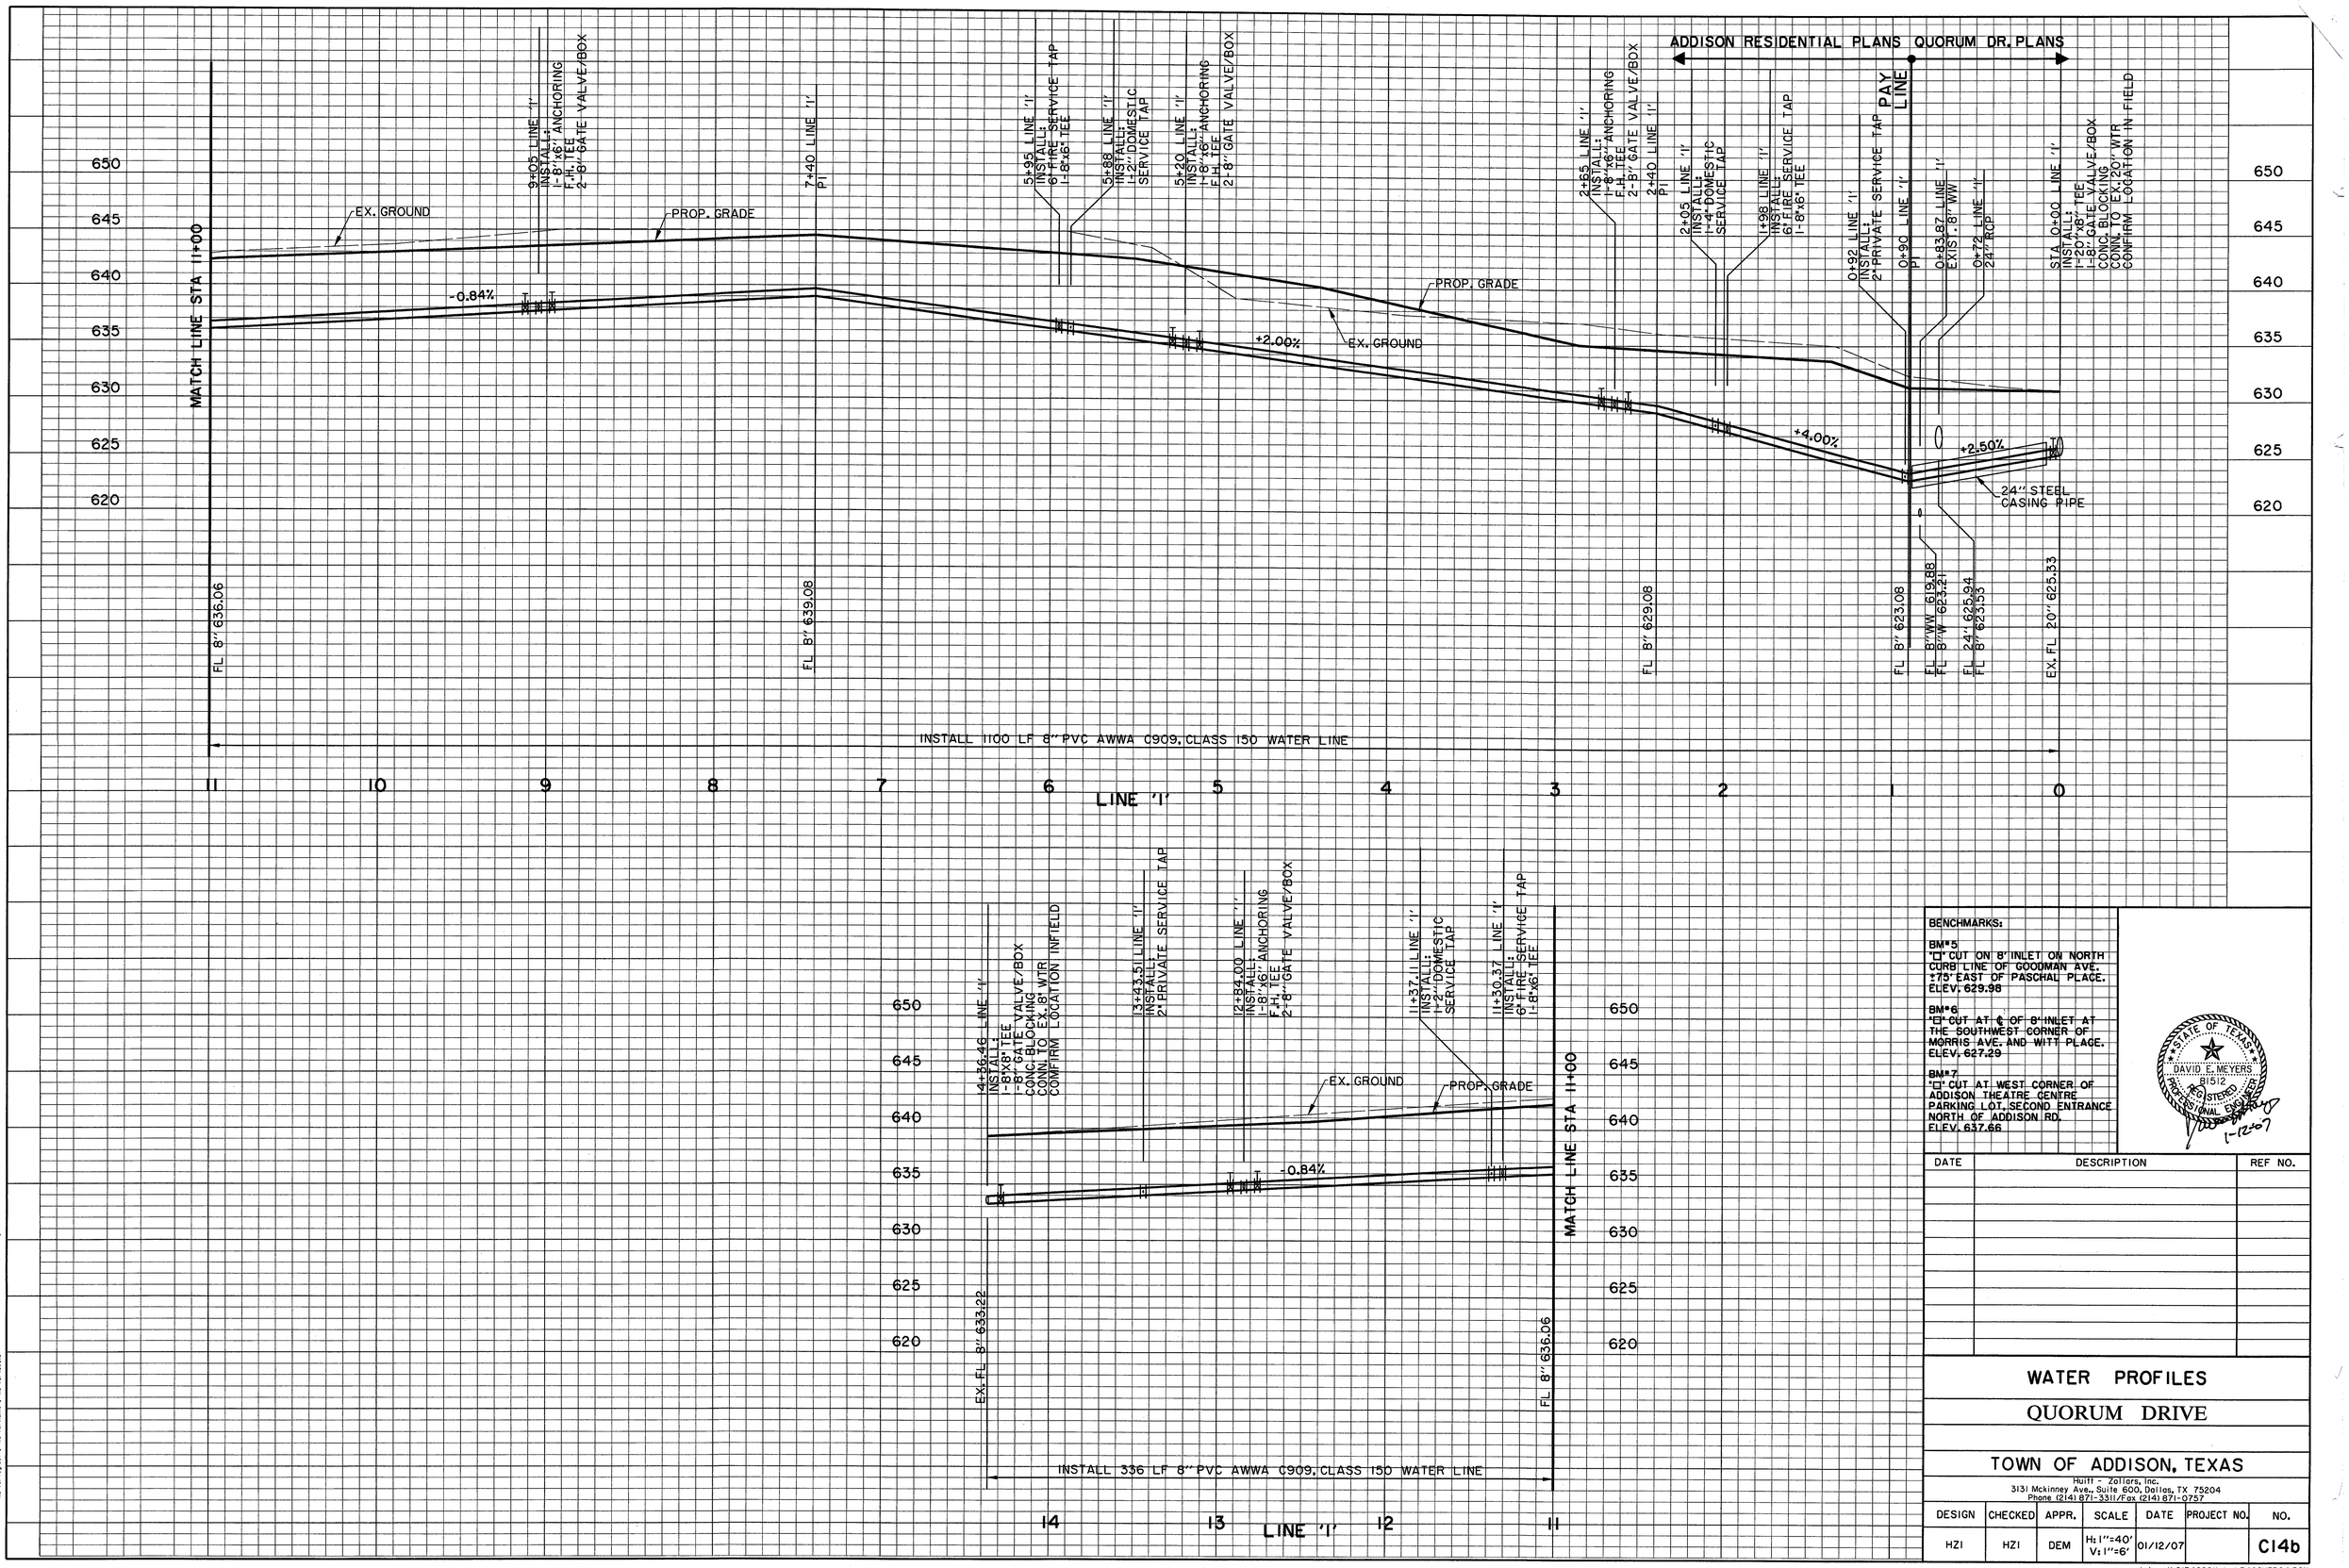

BENCHMARKS:

BM#5
"□" CUT ON 8" INLET ON NORTH CURB LINE OF GOODMAN AVE. ±75' EAST OF PASCHAL PLACE. ELEV. 629.98

BM#6
"□" CUT AT ℄ OF 8" INLET AT THE SOUTHWEST CORNER OF MORRIS AVE. AND WITT PLACE. ELEV. 627.29

BM#7
"□" CUT AT WEST CORNER OF ADDISON THEATRE CENTRE PARKING LOT. SECOND ENTRANCE NORTH OF ADDISON RD. ELEV. 637.66

STATE OF TEXAS
DAVID E. MEYERS
81512
REGISTERED PROFESSIONAL ENGINEER
1-12-07

DATE	DESCRIPTION	REF NO.

WATER PROFILES

QUORUM DRIVE

TOWN OF ADDISON, TEXAS

Huitt - Zollars, Inc.
3131 Mckinney Ave., Suite 600, Dallas, TX 75204
Phone (214) 871-3311/Fax (214) 871-0757

DESIGN	CHECKED	APPR.	SCALE	DATE	PROJECT NO.	NO.
HZI	HZI	DEM	H:1"=40' V:1"=6'	01/12/07		C14b

PRF ROTATION=90.000000
FILTBL:\VERDENTBL
h:\proj\0134080\dgn\3408UTP04.DGN
RFD, h:\proj\0134080\dgn\3408UTP04.DGN, I-53
RFD, h:\proj\0134080\dgn\3408UTP04.DGN, I-20,23-25,34-61
<no ref logical>, <no ref name>, <no ref level>