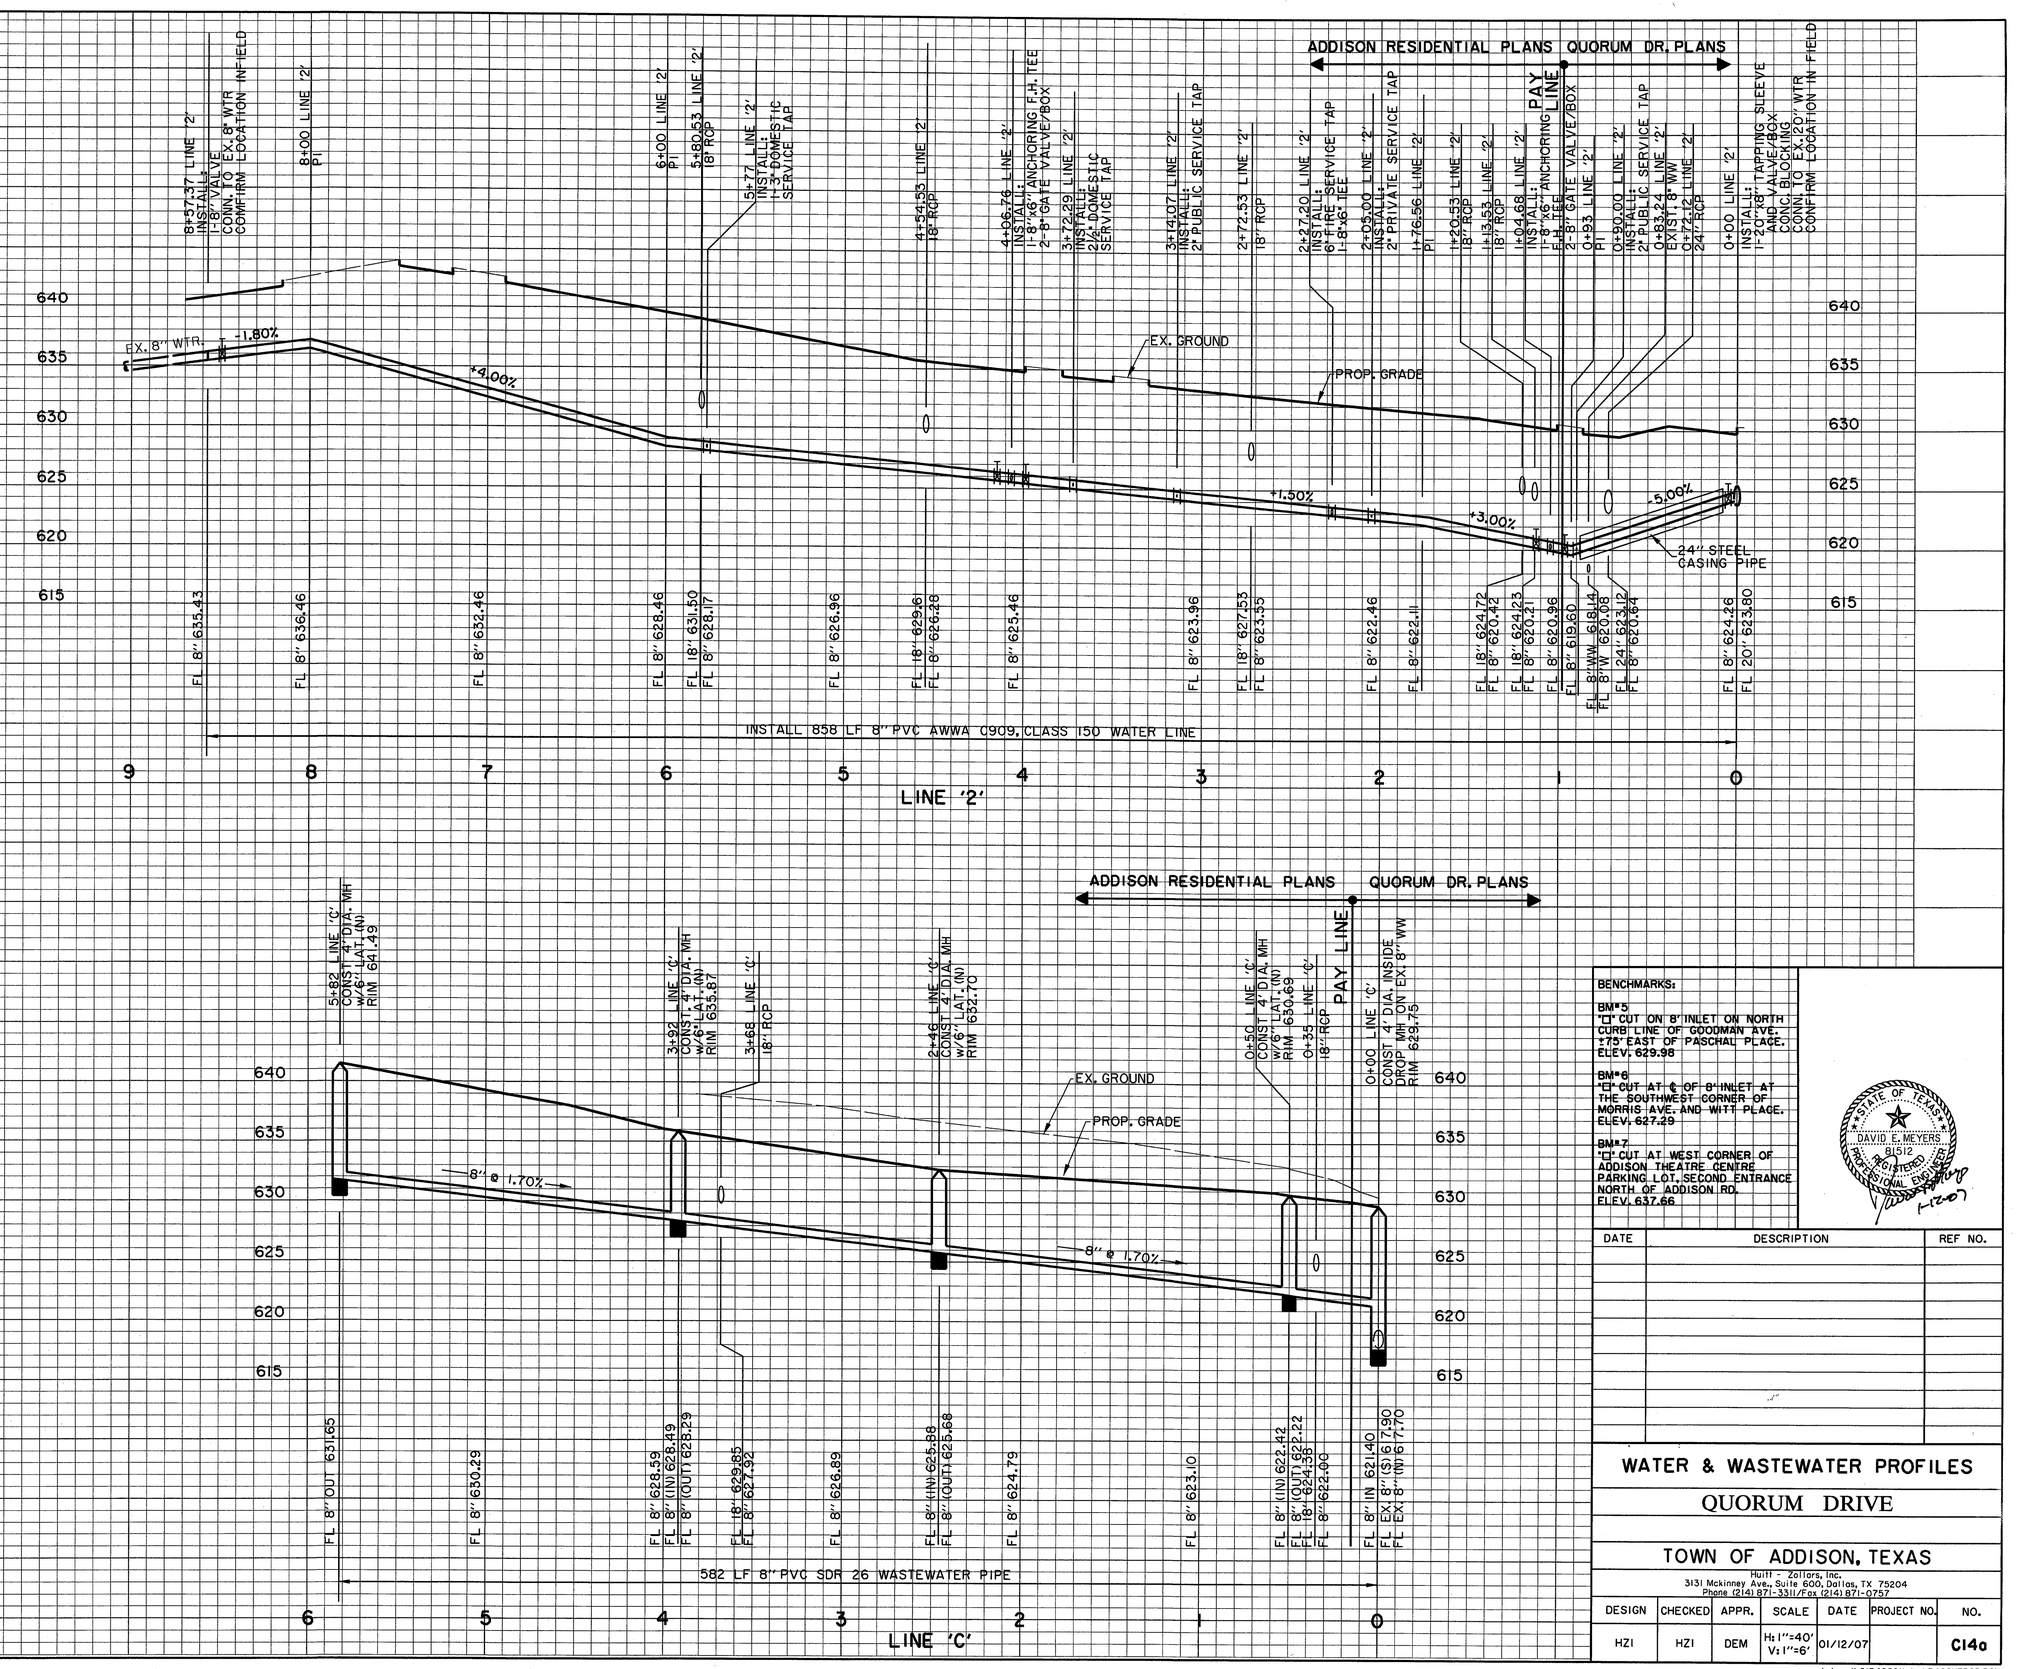


BENCHMARKS:

BM#5
"□" CUT ON 8' INLET ON NORTH CURB LINE OF GOODMAN AVE. ±75' EAST OF PASCHAL PLACE.
ELEV. 629.98

BM#6
"□" CUT AT ℄ OF 8' INLET AT THE SOUTHWEST CORNER OF MORRIS AVE. AND WITT PLACE.
ELEV. 627.29

BM#7
"□" CUT AT WEST CORNER OF ADDISON THEATRE CENTRE PARKING LOT, SECOND ENTRANCE NORTH OF ADDISON RD.
ELEV. 637.66

STATE OF TEXAS
DAVID E. MEYERS
81512
REGISTERED PROFESSIONAL ENGINEER
12-07

| DATE | DESCRIPTION | REF NO. |
|---|---|---|
| | | |

# WATER & WASTEWATER PROFILES

## QUORUM DRIVE

## TOWN OF ADDISON, TEXAS


Huitt - Zollars, Inc.
3131 Mckinney Ave., Suite 600, Dallas, TX 75204
Phone (214) 871-3311 Fax (214) 871-0757


| DESIGN | CHECKED | APPR. | SCALE | DATE | PROJECT NO. | NO. |
|---|---|---|---|---|---|---|
| HZI | HZI | DEM | H: 1"=40' V: 1"=6' | 01/12/07 | | C14a |

h:\proj\0134080l\dgn\3408UTP03.DGN


I:\dgn\3408UTP03.DGN
6-51 2007
8KOVOLOTTINO\4008\3408utp03.prl
PRF ROTATION=90.0000000
I:\dgn\MESCREEN.TBL
\\VIZDALLAS2\DISK0\R-LOTTINO\4008\
Wed Jan 10 12:46:5 2007
pamin
*no ref logical*, *no ref name*, *no ref levels*