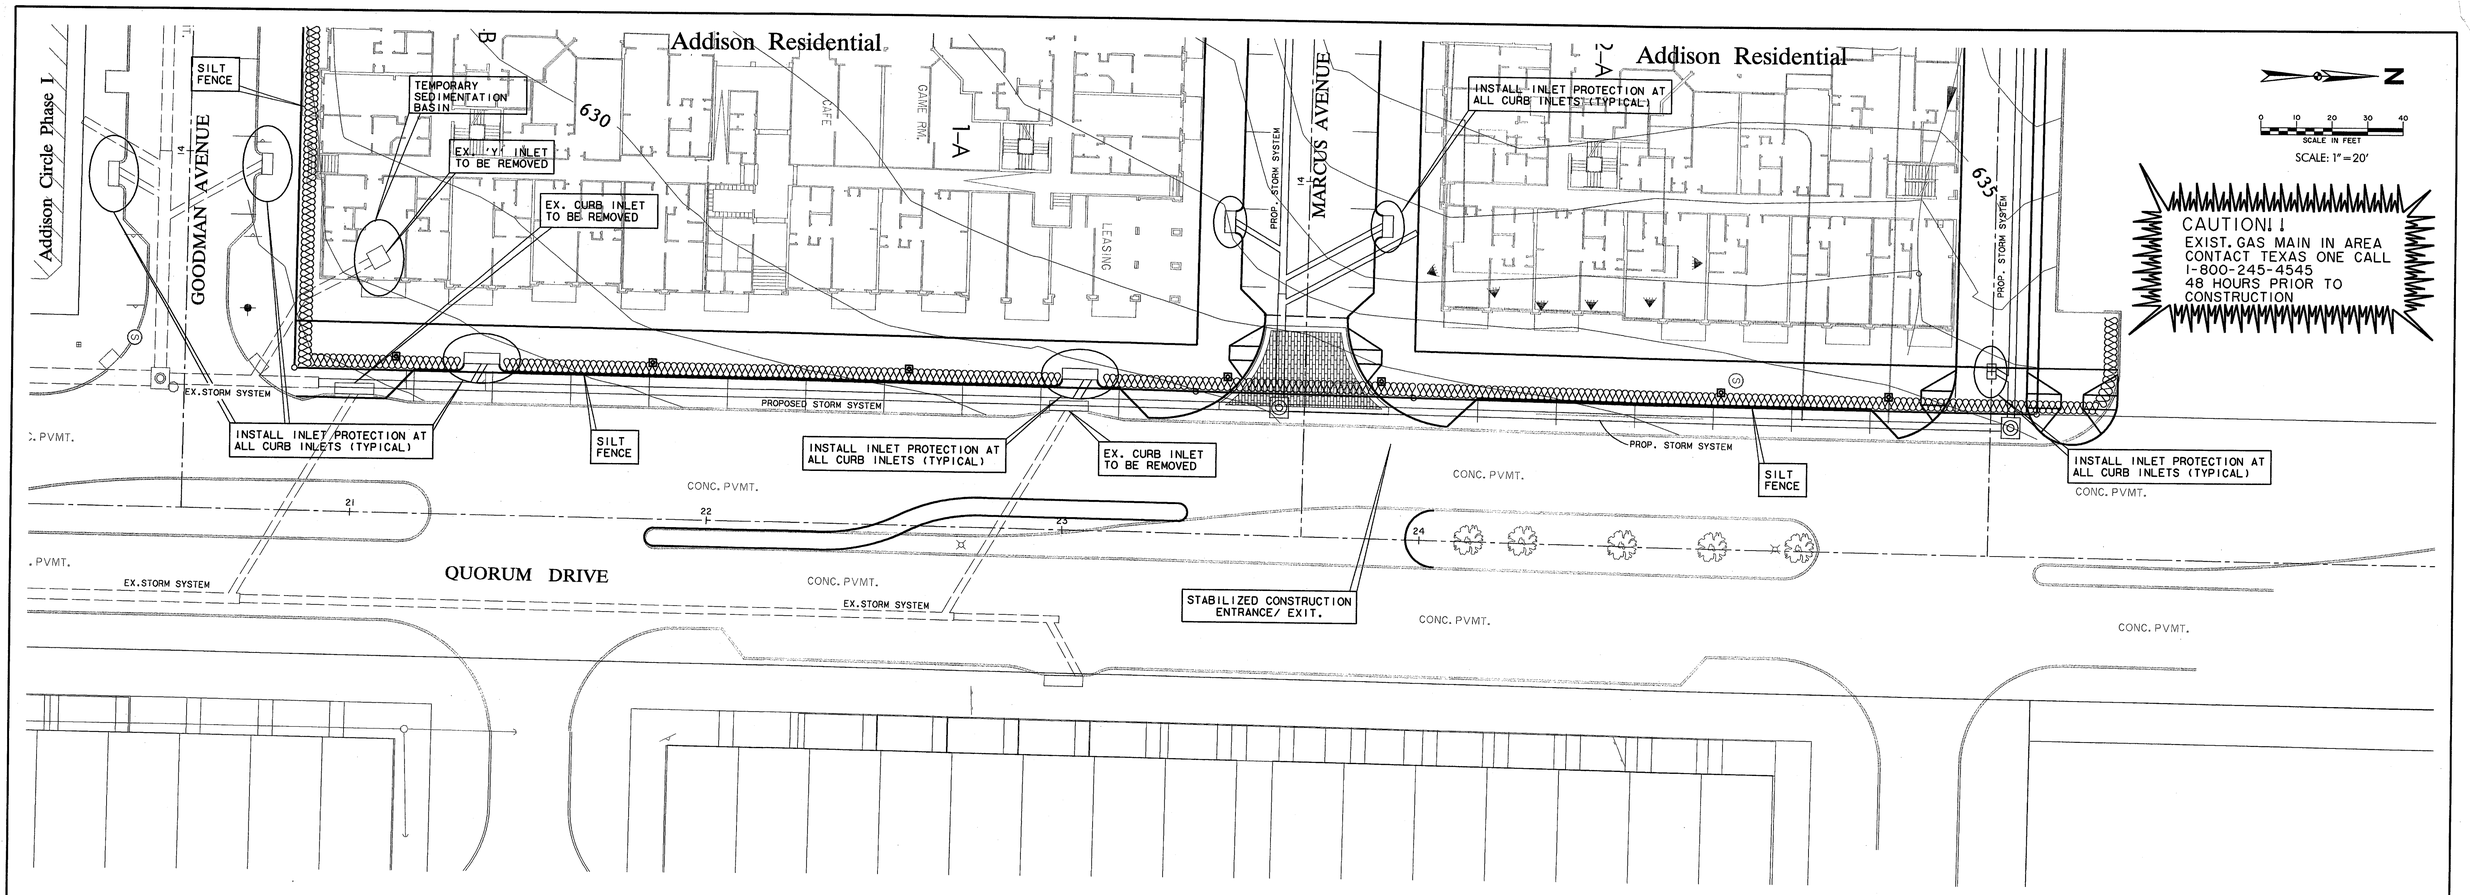

City Homes

NOTES:

1. SEE DRAINAGE AREA MAP FOR DRAINAGE AREAS AND CALCULATIONS.

2. SEE EROSION CONTROL DETAILS FOR TYPES OF INLET PROTECTION.

BENCHMARKS:

BM#5
"□" CUT ON 8' INLET ON NORTH CURB LINE OF GOODMAN AVE. ±75' EAST OF PASCHAL PLACE.
ELEV. 629.98

BM#6
"□" CUT AT ℄ OF 8' INLET AT THE SOUTHWEST CORNER OF MORRIS AVE. AND WITT PLACE.
ELEV. 627.29

BM#7
"□" CUT AT WEST CORNER OF ADDISON THEATRE CENTRE PARKING LOT. SECOND ENTRANCE NORTH OF ADDISON RD.
ELEV. 637.66

STATE OF TEXAS
DAVID E. MEYERS
81912
REGISTERED
PROFESSIONAL ENGINEER
1-12-07

DATE	DESCRIPTION	REF NO.

POLLUTION CONTROL PLAN

QUORUM DRIVE

TOWN OF ADDISON, TEXAS

Huitt - Zollars, Inc.
3131 Mckinney Ave., Suite 600, Dallas, TX 75204
Phone (214) 871-3311/Fax (214) 871-0757

DESIGN	CHECKED	APPR.	SCALE	DATE	PROJECT NO.	NO.
HZI	HZI		1"=20'	01/12/07		C18

h:\proj\01340801\dgn\3408ec02.dgn

h:\proj\01340801\dgn\3408ec02.dgn
Wed Jan 10 16:07:00 2007
\\HZDALLAS2\DISKQ\PLOTTING\400N\3408ec02.prf
jamith

PRF ROTATION=90.000000
FX:TBL:NAD83REALTBL

PSB.SIZE2,h:\PROJ\01340801\DGN\3408PSB.SIZE2.DGN,1-63
SIGBLDG1-4,h:\PROJ\01340801\DGN\3408BLDG1-4.DGN,1-62
SIGBLDG5-7,h:\PROJ\01340801\DGN\3408BLDG5-7.DGN,1-62
SIGPSTOPQ,3408PSTOPQ.DGN,1-6;0-52;2-59;61-63
RFA,3408PLAN1TL.DGN,2

RFA,PB.SB4.SE.DGN,1-17;0-63
SIGTREEPIT,PB.SB4.SE.DGN,18
SIGPOTHOLE,PB.SB4.SE.DGN,19-63
BORDER,h:\PROJ\01340801\DGN\3408BDR2.DGN,2;3;10;14;15;20;58-61
EXSTRK,3408PSUTIL.DGN,4;A3;A4