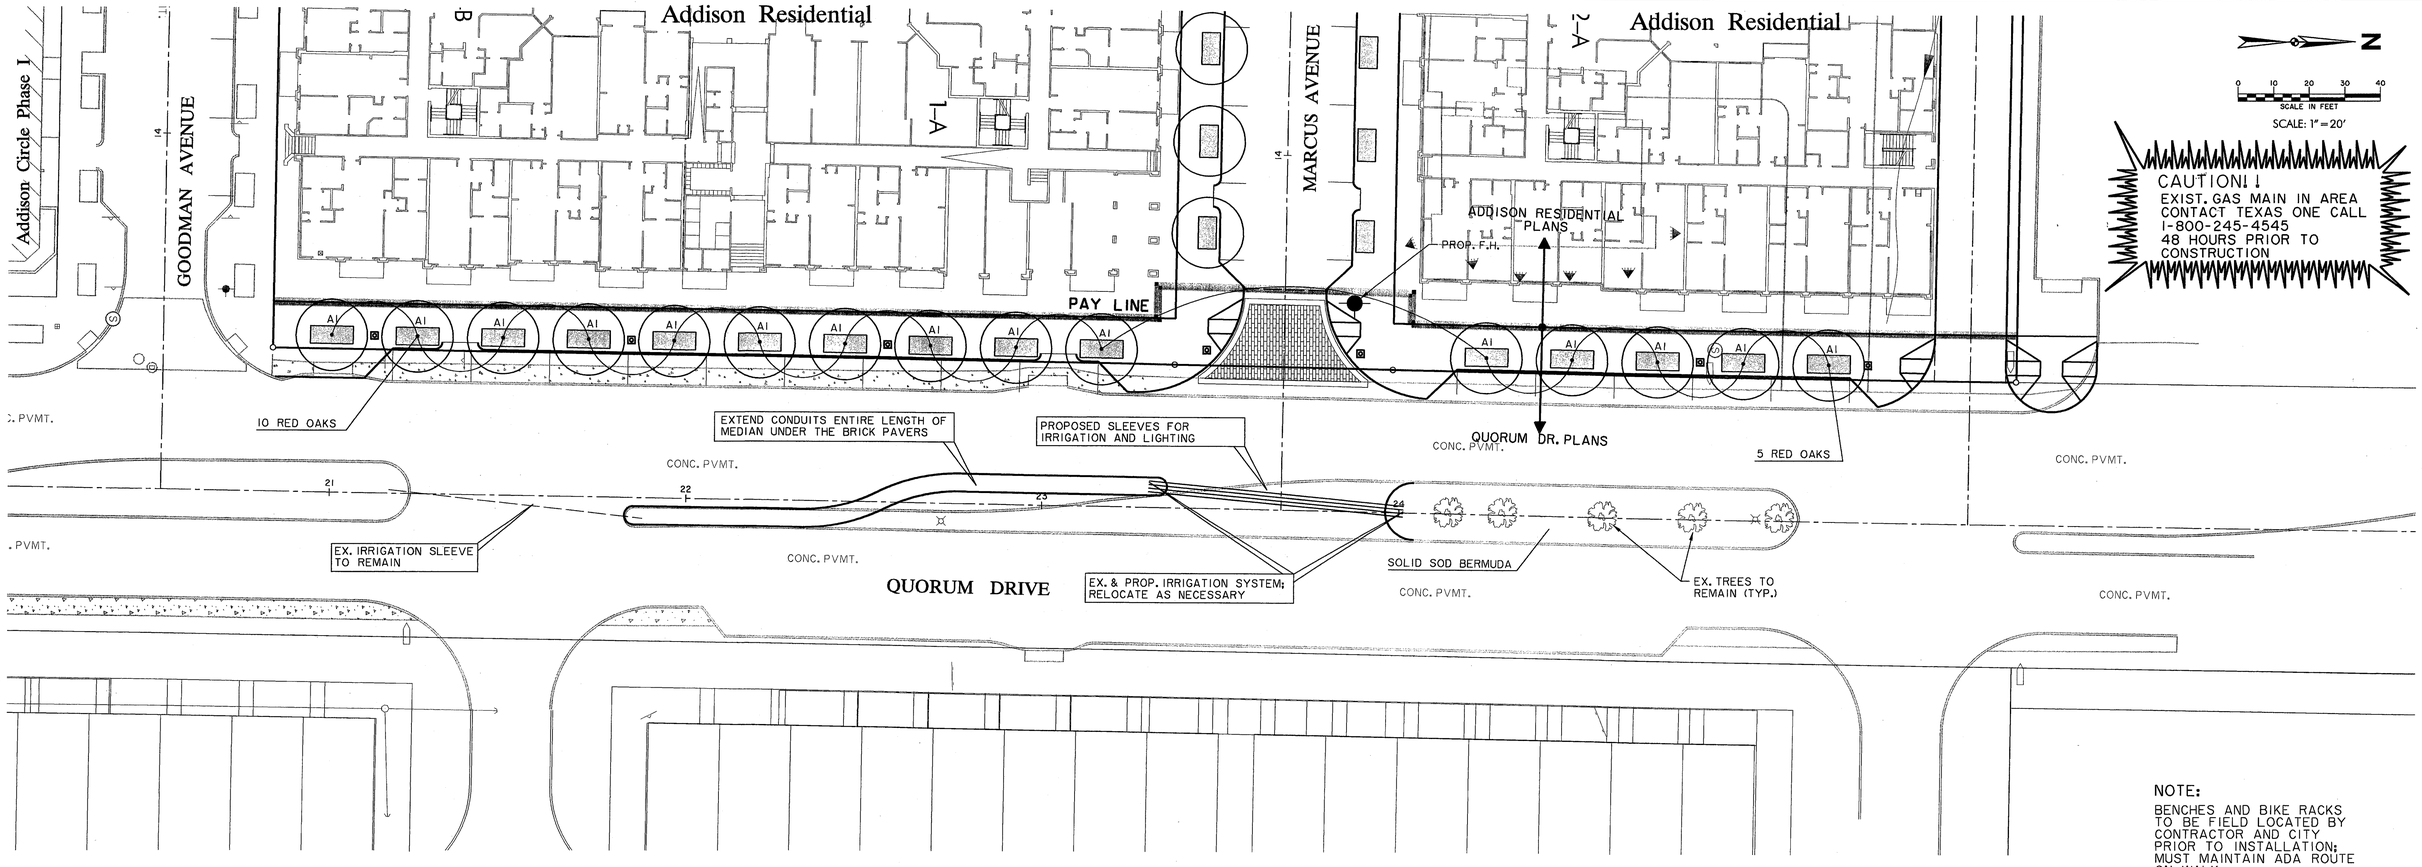

NOTE:
BENCHES AND BIKE RACKS TO BE FIELD LOCATED BY CONTRACTOR AND CITY PRIOR TO INSTALLATION; MUST MAINTAIN ADA ROUTE ON WALK.

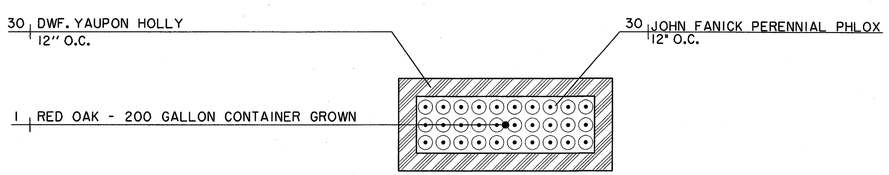

A1 5'X12' TREE WELL PLANTING

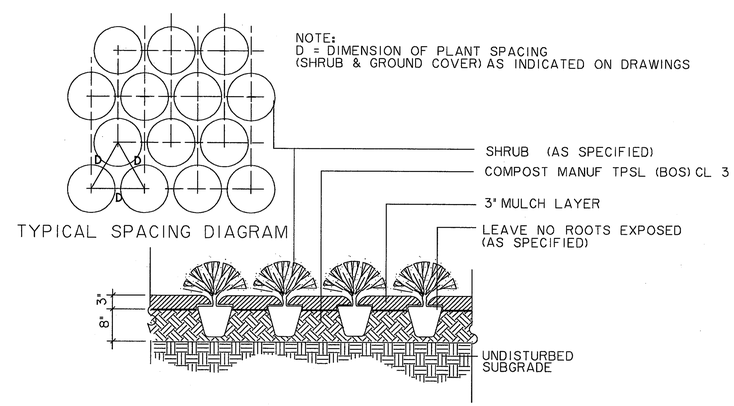

SHRUB PLANTING DETAIL
N.T.S.

NOTE:
SEE SHEET C9 FOR SUBSURFACE DRAIN SYSTEM DETAIL

STATE OF TEXAS
DAVID E. MEYERS
(815)2
REGISTERED
PROFESSIONAL ENGINEER
1-12-07

DATE	DESCRIPTION	REF NO.

PLANTING & FURNITURE PLAN
WITH PLANTING DETAILS

QUORUM DRIVE

TOWN OF ADDISON, TEXAS

Huitt - Zollars, Inc.
3131 Mckinney Ave., Suite 600, Dallas, TX 75204
Phone (214) 871-3311/Fax (214) 871-0757

DESIGN	CHECKED	APPR.	SCALE	DATE	PROJECT NO.	NO.
HZI	HZI		1"=20'	01/12/07		C21

hs \proj\01340801\dgn\3408LS04.DGN