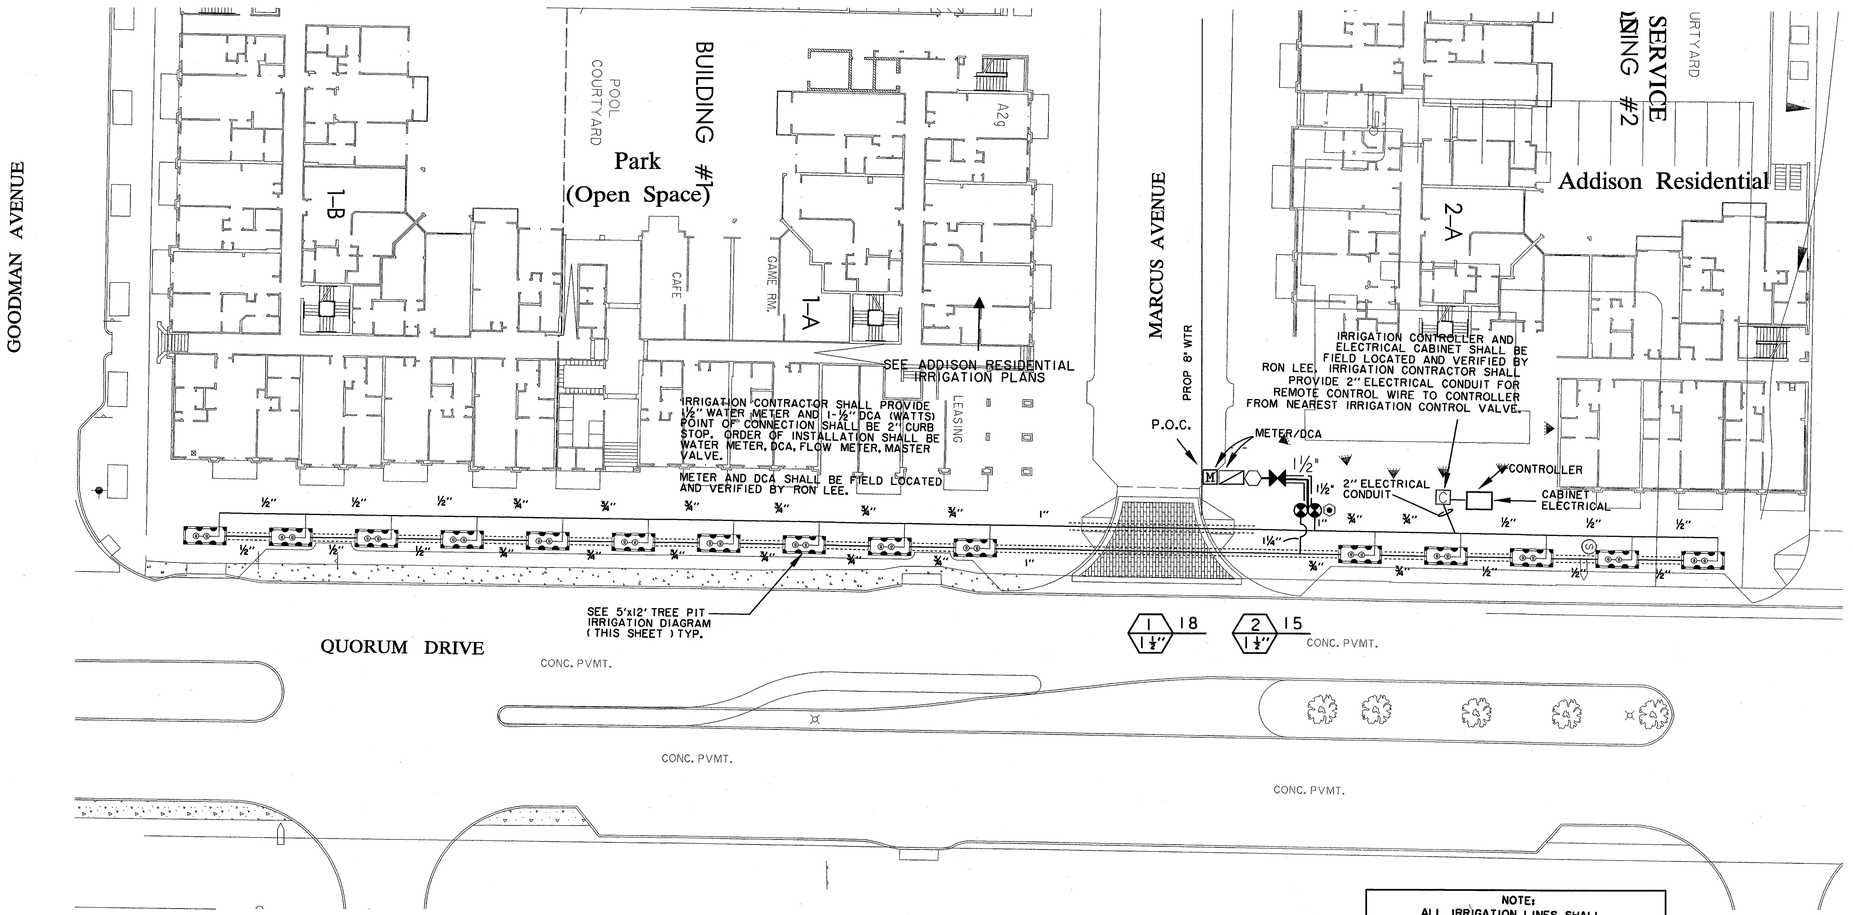

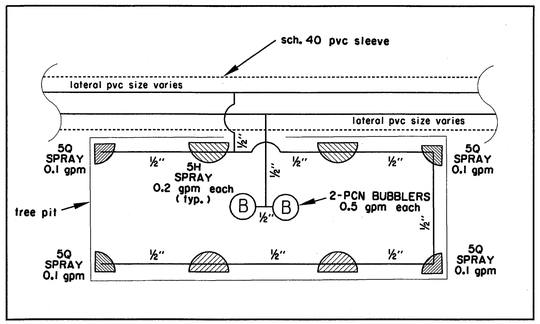

5'x12' TREE PIT DIAGRAM
nts

N

0 10 20 30 40
SCALE IN FEET
SCALE: 1" = 20'

CAUTION:
EXIST. GAS LINES IN THE AREA. LOCATE BEFORE DIGGING.

PHONE SERVICE TO CONTROLLER WILL BE FROM EXISTING SERVICE ON QUORUM DRIVE. CONTACT TOBY PARKER WITH SBC 972-234-7037

NOTE:
ALL IRRIGATION LINES SHALL BE LOCATED IN SLEEVES OR PLANTERS IRRIGATION LINES NOT SHOWN IN SLEEVES OR PLANTERS ARE DIAGRAMMATIC AND DO NOT REPRESENT THE ABSOLUTE LOCATIONS.

NOTE:
ALL IRRIGATION LINES SHALL BE LOCATED IN SLEEVES OR PLANTERS IRRIGATION LINES NOT SHOWN IN SLEEVES OR PLANTERS ARE DIAGRAMMATIC AND DO NOT REPRESENT THE ABSOLUTE LOCATIONS.

BENCHMARKS:

BM#5
"□" CUT ON 8' INLET ON NORTH CURB LINE OF GOODMAN AVE. ±75' EAST OF PASCHAL PLACE. ELEV. 629.98

BM#6
"□" CUT AT ℄ OF 8' INLET AT THE SOUTHWEST CORNER OF MORRIS AVE. AND WITT PLACE. ELEV. 627.29

BM#7
"□" CUT AT WEST CORNER OF ADDISON THEATRE CENTRE PARKING LOT, SECOND ENTRANCE NORTH OF ADDISON RD. ELEV. 637.66

STATE OF TEXAS
SALVADOR A. BUSTOS
12919
LICENSED IRRIGATOR
1-15-07

DATE	DESCRIPTION	REF NO.

IRRIGATION PLAN
QUORUM DRIVE

TOWN OF ADDISON, TEXAS

Huitt - Zollars, Inc.
3131 Mckinney Ave., Suite 600, Dallas, TX 75204
Phone (214) 871-3311/Fax (214) 871-0757

DESIGN	CHECKED	APPR.	SCALE	DATE	PROJECT NO.	NO.
HZI	HZI	DEM	1"=20'	01/12/07		C22

h:\proj\0134080l\dgn\3408IRR04.DGN

S:\PROJ\0134080\dgn\3408IRR04.DGN
PRF ROTATION=90.000000
h:\proj\0134080\dgn\3408IRR04.DGN
\\MZDALLAS1\DISKO\PLOTTING\400IN\3408irr04.prf
jamin
S:\PROJ\0134080\dgn\3408PBASE2.DGN, 2-24-26-53=PBASE, h:\PROJ\0134080\dgn\3408PBASE2.DGN
S:\PROJ\0134080\dgn\3408PBASE.DGN, 1-10-3 10:52:50=AC-PBASE, h:\PROJ\0134080\dgn\3408PBASE.DGN
3408PBASE, 3408PBASE.DGN, 1,2,4-7,10-26,28-63
3408LOGI-4, h:\PROJ\0134080\dgn\3408LOGI-4.DGN, 1,2,4-27,29-63=CONTOURS, CONTOURS.DGN, 1-63