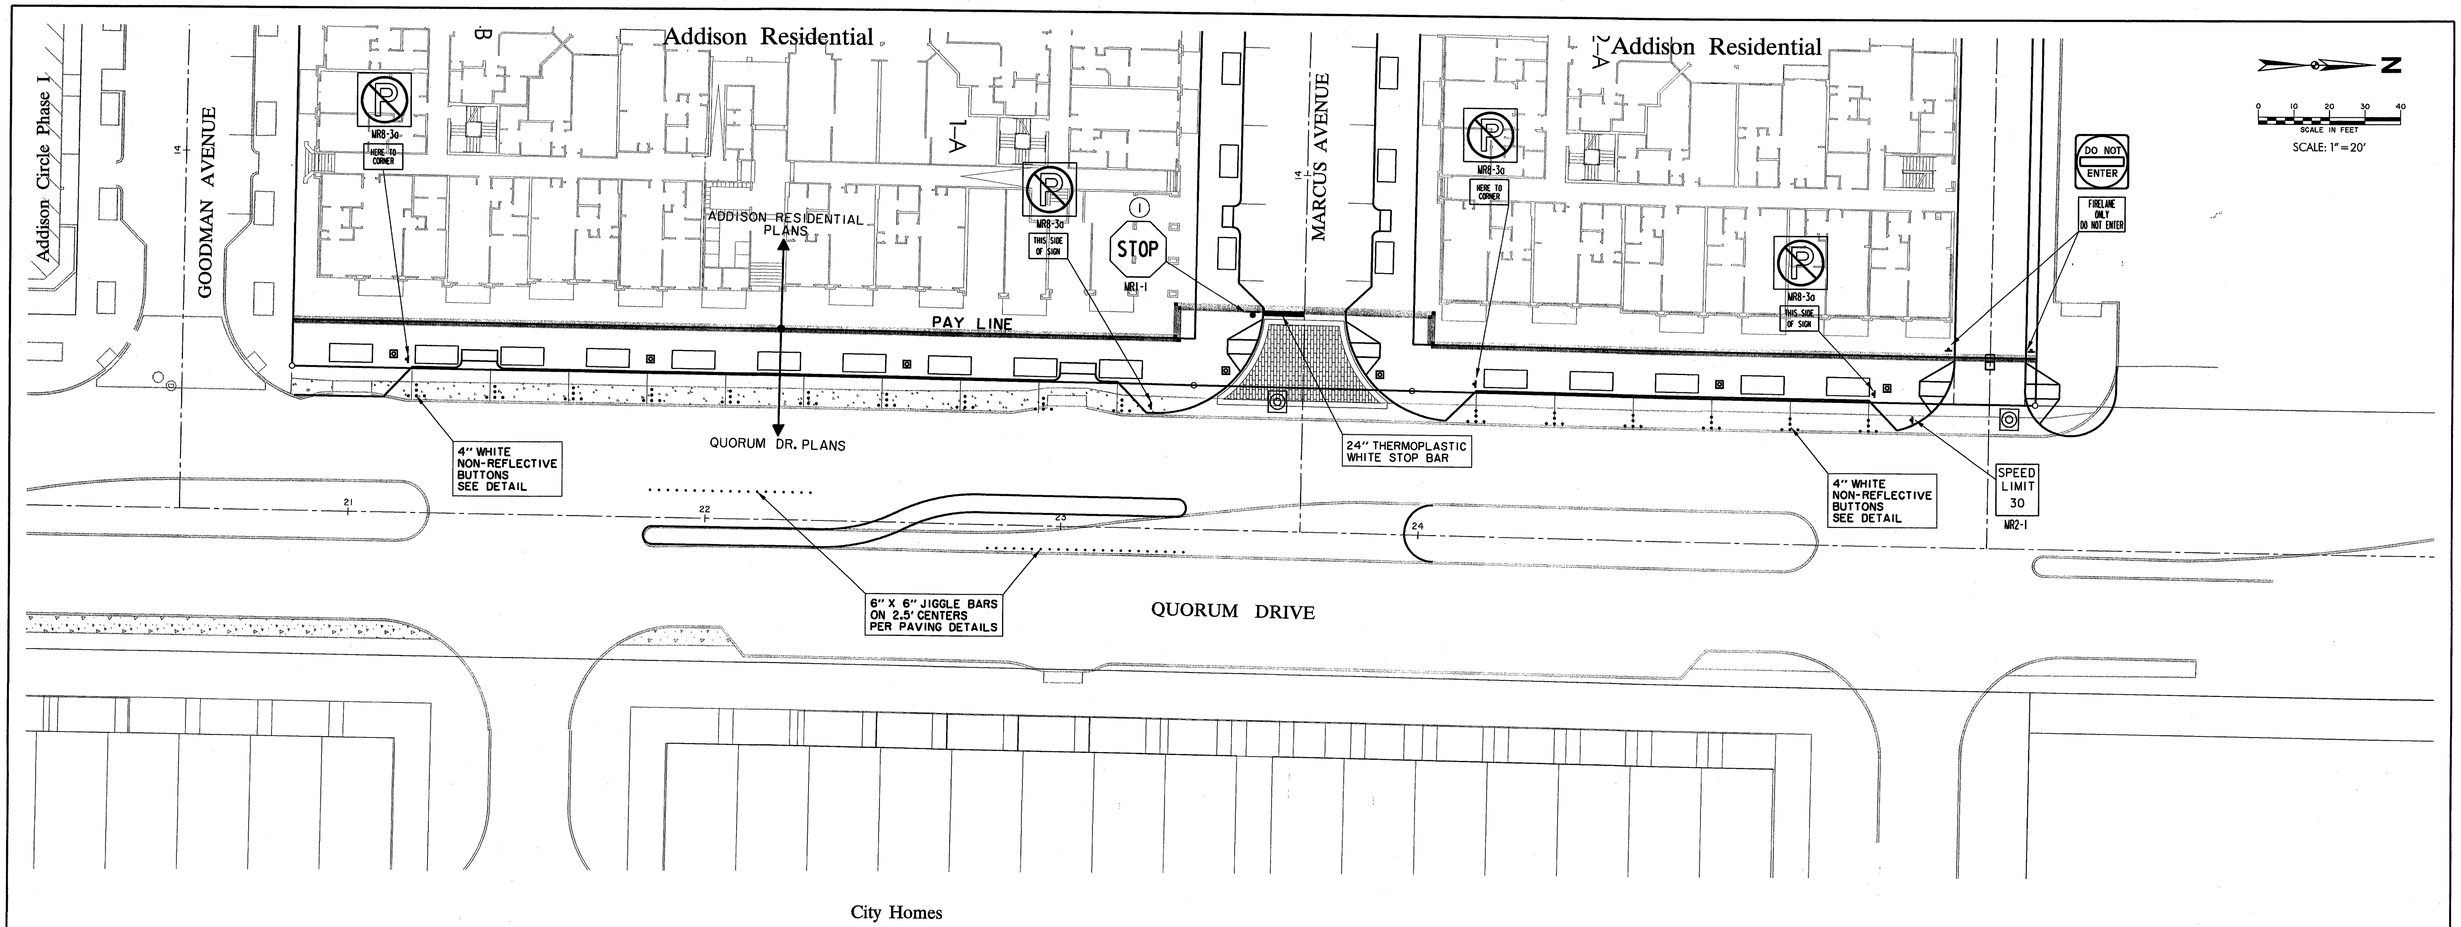

City Homes

STREET NAME SIGNS		
SIGN NO./ LOCATION	STREET NAME	MOUNTING
1	MARCUS AVENUE	NEW SIGN POLE
	QUORUM DRIVE	

NOTE:

EXACT SIGNAGE PLACEMENT TO BE DETERMINED IN THE FIELD BASED ON VISIBILITY CONCERNS.

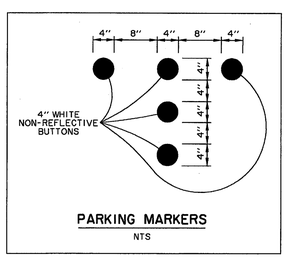

PARKING MARKERS

NTS

BENCHMARKS:

BM#5
"□" CUT ON 8' INLET ON NORTH CURB LINE OF GOODMAN AVE. ±75' EAST OF PASCHAL PLACE. ELEV. 629.98

BM#6
"□" CUT AT ℄ OF 8' INLET AT THE SOUTHWEST CORNER OF MORRIS AVE. AND WITT PLACE. ELEV. 627.29

BM#7
"□" CUT AT WEST CORNER OF ADDISON THEATRE CENTRE PARKING LOT, SECOND ENTRANCE NORTH OF ADDISON RD. ELEV. 637.66

STATE OF TEXAS
DAVID E. MEYERS
81512
REGISTERED PROFESSIONAL ENGINEER
1-12-07

DATE	DESCRIPTION	REF NO.

SIGNAGE AND STRIPING PLAN

QUORUM DRIVE

TOWN OF ADDISON, TEXAS

Huitt - Zollars, Inc.
3131 Mckinney Ave., Suite 600, Dallas, TX 75204
Phone (214) 871-3311/Fax (214) 871-0757

DESIGN	CHECKED	APPR.	SCALE	DATE	PROJECT NO.	NO.
HZI	HZI		1"=20'	01/12/07		C4

PBBASE2, N:\PROJ\013408O1\DGN\3408PBBASE2.DGN, 1:63
BASE, N:\PROJ\013408O1\DGN\3408BASE.DGN, 1,2,4-7,10-24,26,28-6@107REF11, PB-BASE.DGN, 1:63
BASE, N:\PROJ\013408O1\DGN\3408PBBASE.DGN, 1,2,4-7,10-24,26,28-6@107REF11, PB-BASE.DGN, 1:8
REF3, N:\PROJ\013408O1\DGN\3829SIGN.DGN, 1:62
BORDER, N:\PROJ\013408O1\DGN\3408BORD.DGN, 1,5,10-14,16,20,56-61
REF5, N:\PROJ\013408O1\DGN\3408FAVSTA.DGN, 2
REF6, N:\PROJ\013408O1\DGN\3408PLAN.DGN, 1,2,4-6
REF7, N:\PROJ\013408O1\DGN\3408PLAN.DGN, 1,2,4-7,9-13
CONTOURS, CONTOURS.DGN, 1:63
BORDER, N:\PROJ\013408O1\DGN\3408BORD.DGN, 1,5,10-14,16,20,56-61
PRF, 807311@#@0.000000
f:\ts\HZSPECIX.TBL
N:\proj\013408O1\dgn\3408SIGN02.DGN
Mon Jan 8 14:17:35 2007
\\DGNSLLAN2\HZDGN\CUT1TND-4500N.3408ts\pp02.prf
jsmith