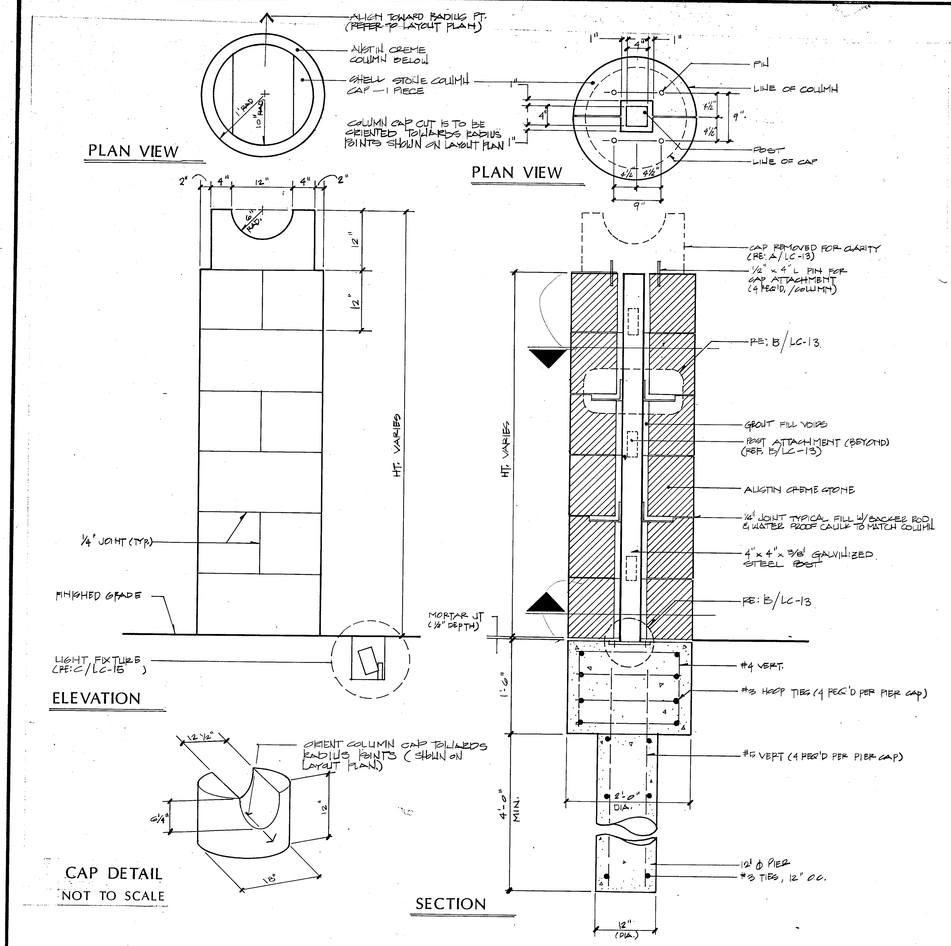

A COLUMN DETAIL

SCALE: 1"=1'-0"

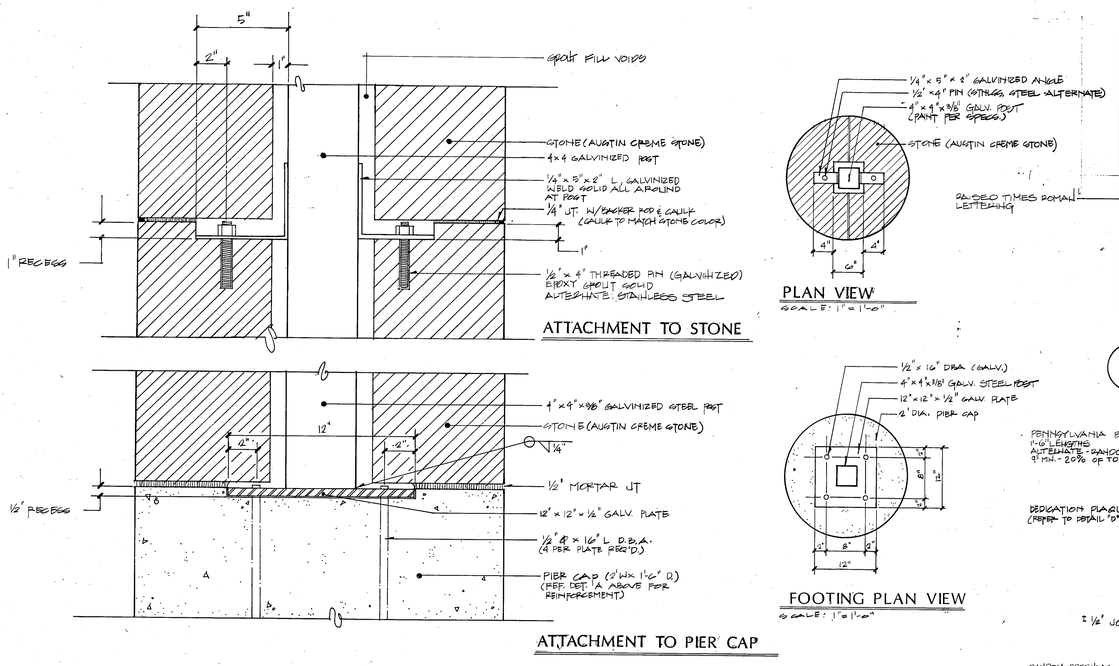

B TYP. COLUMN POST ATTACHMENT

SCALE: 3" = 1'-0"

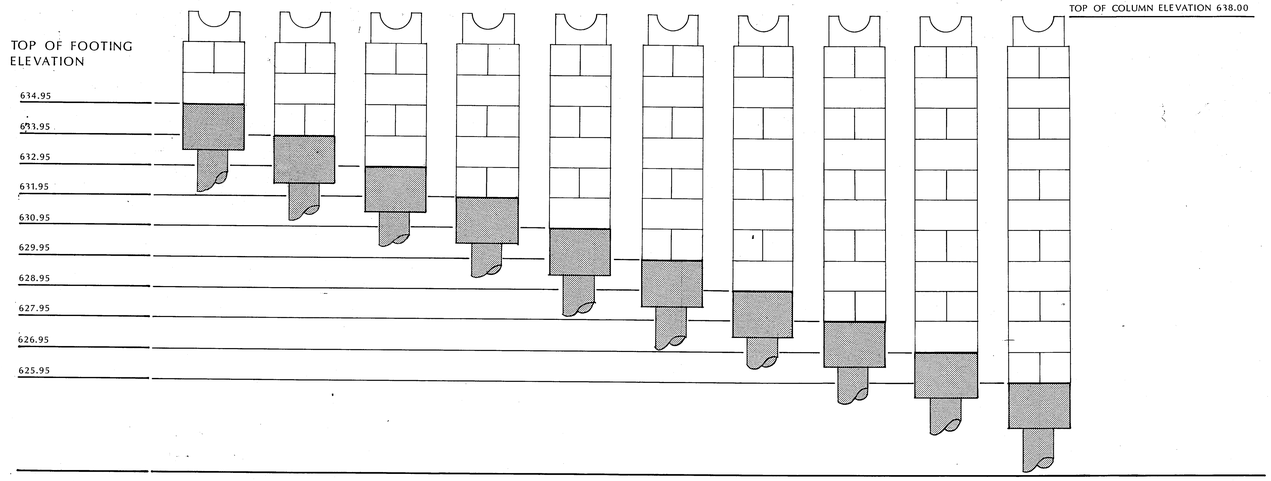

C COLUMN FOOTING DIAGRAM

SCALE: 1/2"=1'-0"

* NOTE: THIS DETAIL DOES NOT APPLY TO COLUMNS IN MAIN FOUNTAIN. CONTRACTOR SHALL VERIFY ALL QUANTITIES PRIOR TO BIDDING.

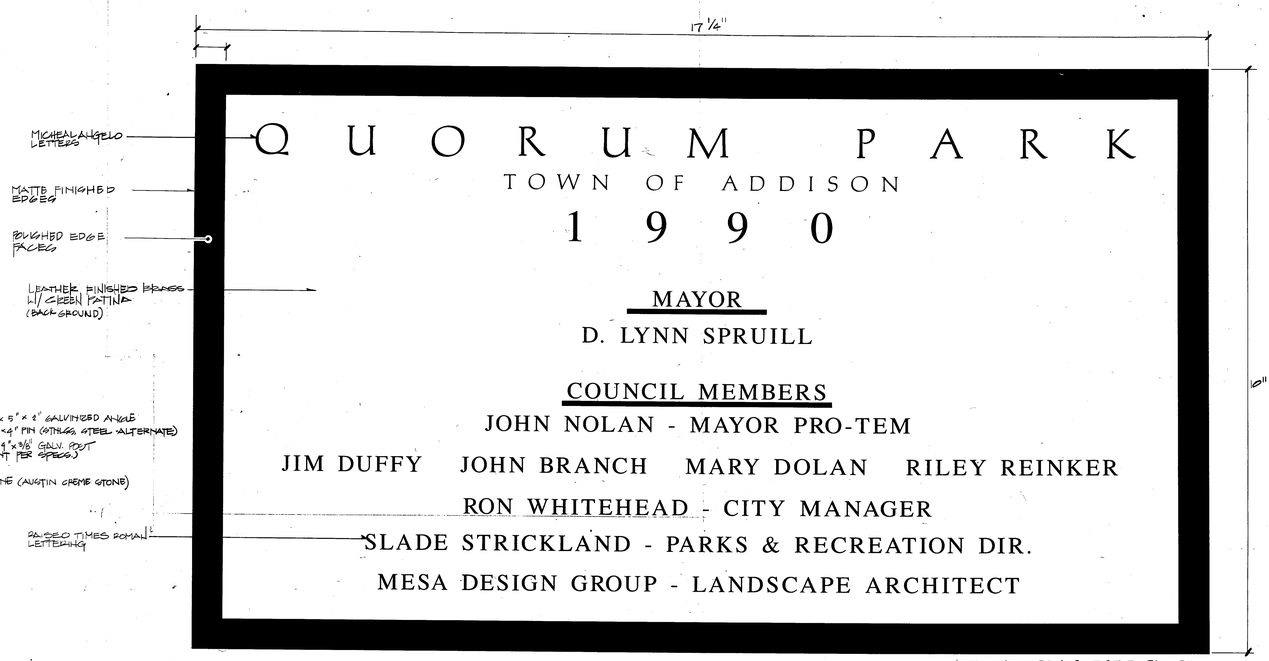

D DEDICATION PLAQUE

NOT TO SCALE

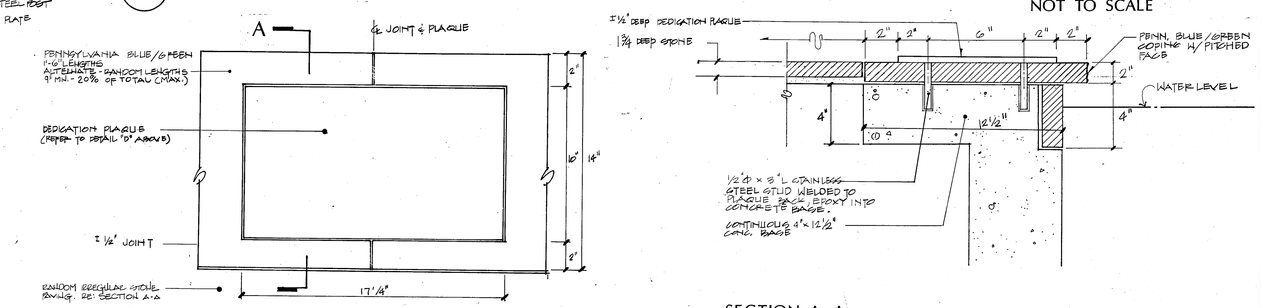

E DEDICATION PLAQUE PLAN

SCALE: 3" = 1'-0"

MESA DESIGN GROUP

LAND PLANNING
LANDSCAPE ARCHITECTURE
INTERIORS

COLUMN & DEDICATION PLAQUE DETAILS

QUORUM PARK
ADDISON, TEXAS

TOWN OF ADDISON

STATE OF TEXAS — W. SCOTT GIOVANNONI — 2317 — LANDSCAPE ARCHITECT

PRELIMINARY	
ISSUE DATE	29 JAN 1990
REVISIONS	
PROJECT NO.	88019
DRAWN BY	SG
CHECKED BY	
SCALE	
SHEET NO.	LC-13