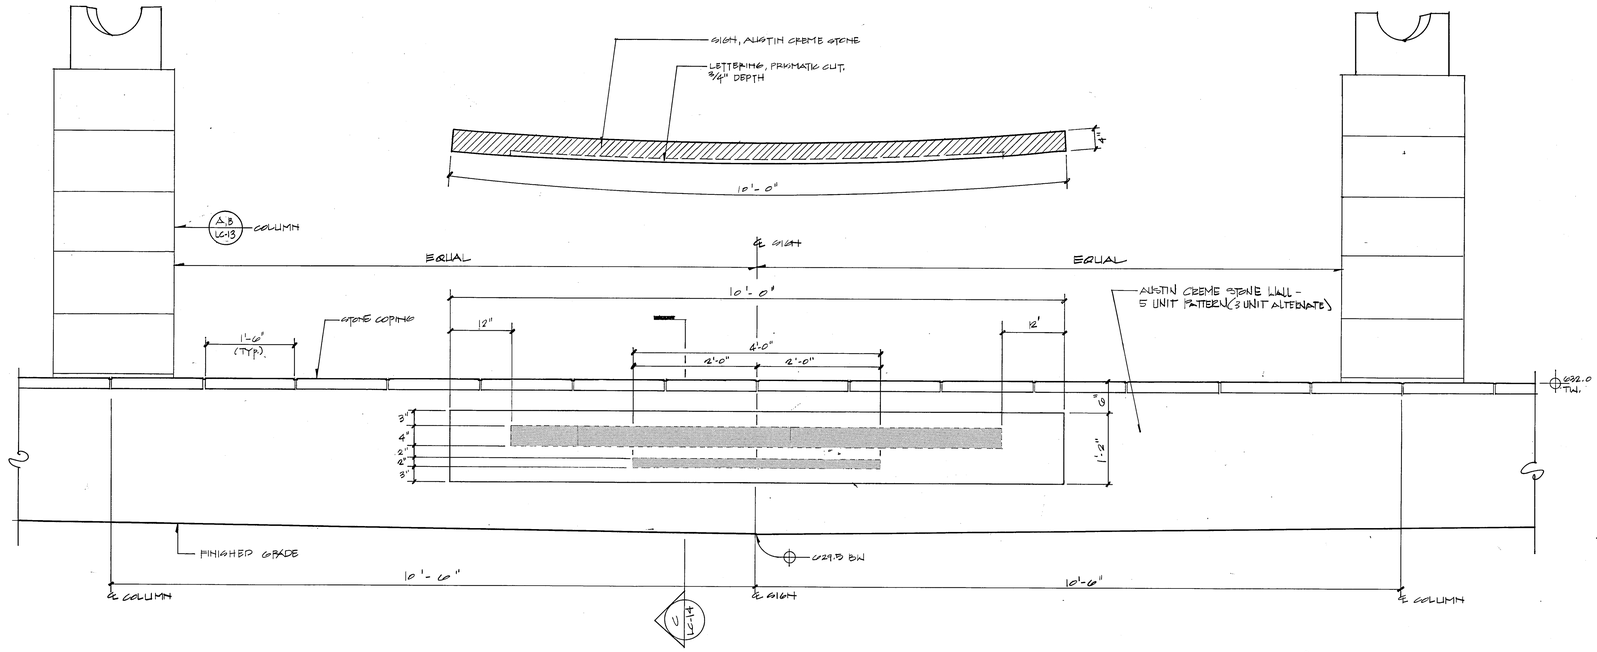

A PARTIAL RETAINING WALL/SIGN AND ELEVATION

SCALE: 1"=1'-0"

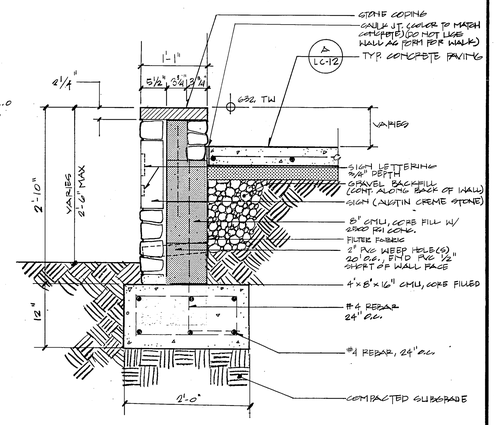

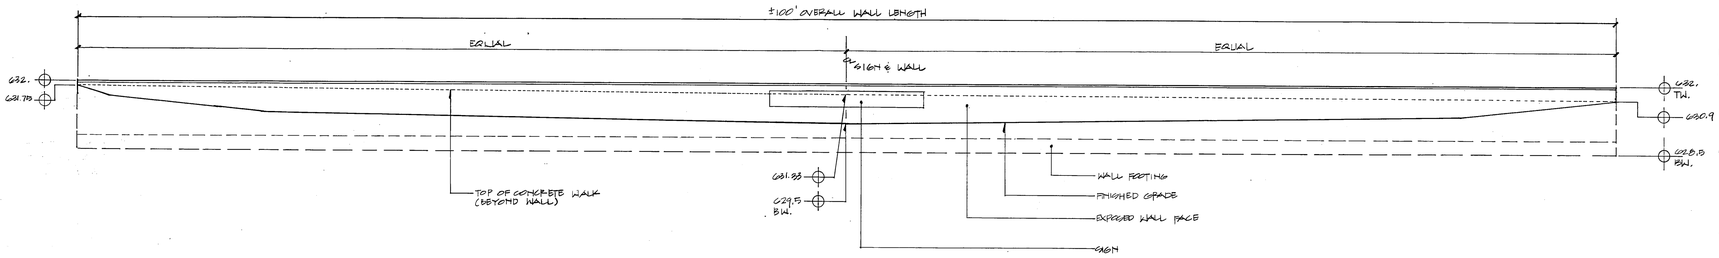

NOTE: WATERPROOF SIGN W/ THERMSEAL (ALL SIDES)

C RETAINING SIGN/WALL SECTION

SCALE: 1"=1'-0"

B RETAINING WALL/SIGN BAND ELEVATION

SCALE: 1/4"=1'-0"

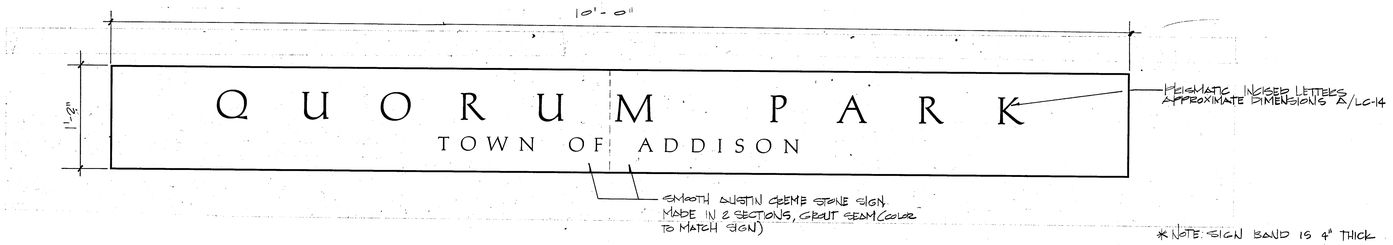

C PROJECT SIGNAGE GRAPHICS

NOT TO SCALE

NOTE: LETTERING STYLE:

3/4" INSCIZED PRISMATIC "MICHELANGELO" LETTERS

MESA DESIGN GROUP

LAND PLANNING
LANDSCAPE ARCHITECTURE
INTERIORS

PARK SIGNAGE DETAILS

QUORUM PARK
ADDISON, TEXAS

TOWN OF ADDISON

STATE OF TEXAS
STEVEN GIOVANNI SISTER
LANDSCAPE ARCHITECT

PRELIMINARY

ISSUE DATE 29 JAN. 1990

REVISIONS

PROJECT NO. 88019
DRAWN BY SG
CHECKED BY
SCALE
SHEET NO.
LC-14