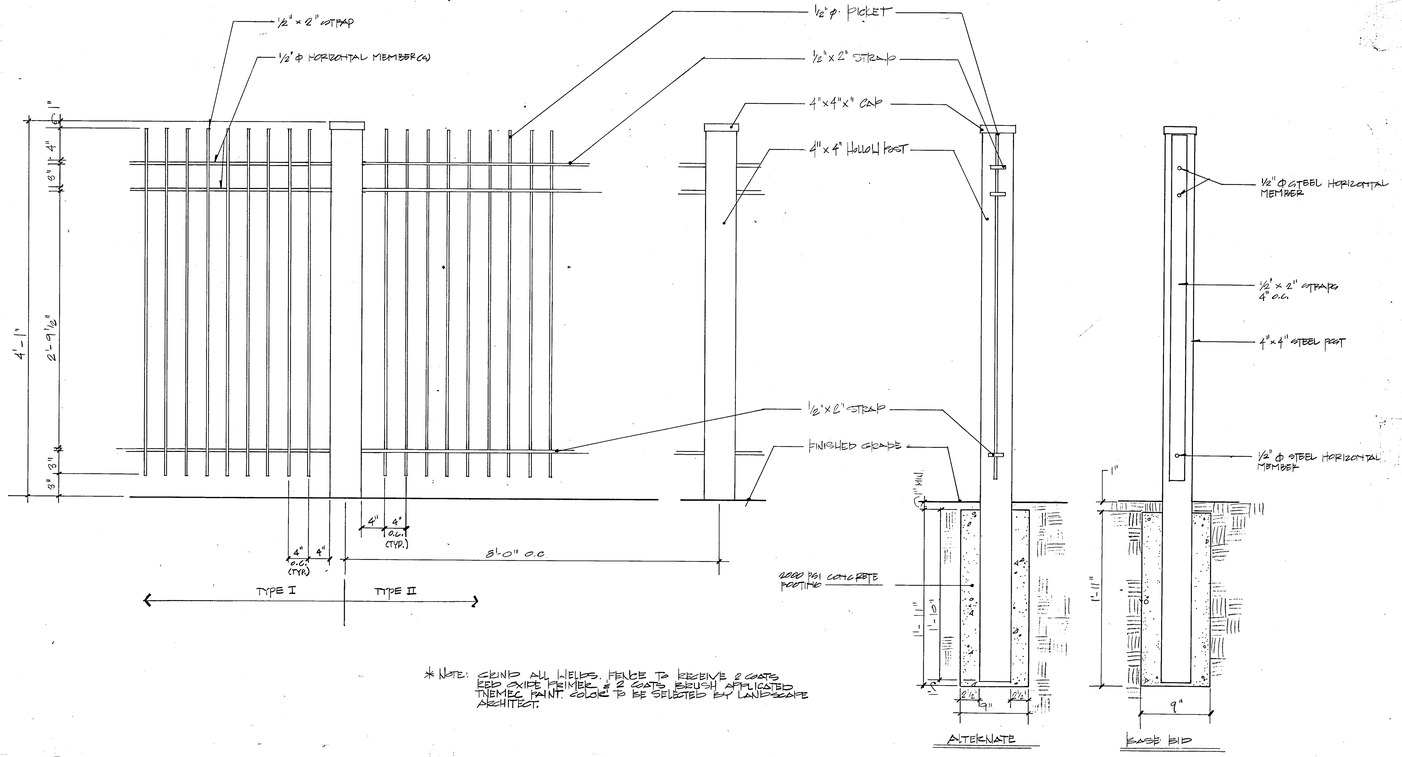


* NOTE: GRIND ALL WELDS. FENCE TO RECEIVE 2 COATS RED OXIDE PRIMER, # 2 COATS BRUSH APPLICATED TNEMEC PAINT. COLOR TO BE SELECTED BY LANDSCAPE ARCHITECT.

## A WROUGHT IRON FENCE DETAIL (ALTERNATE)

NOT TO SCALE

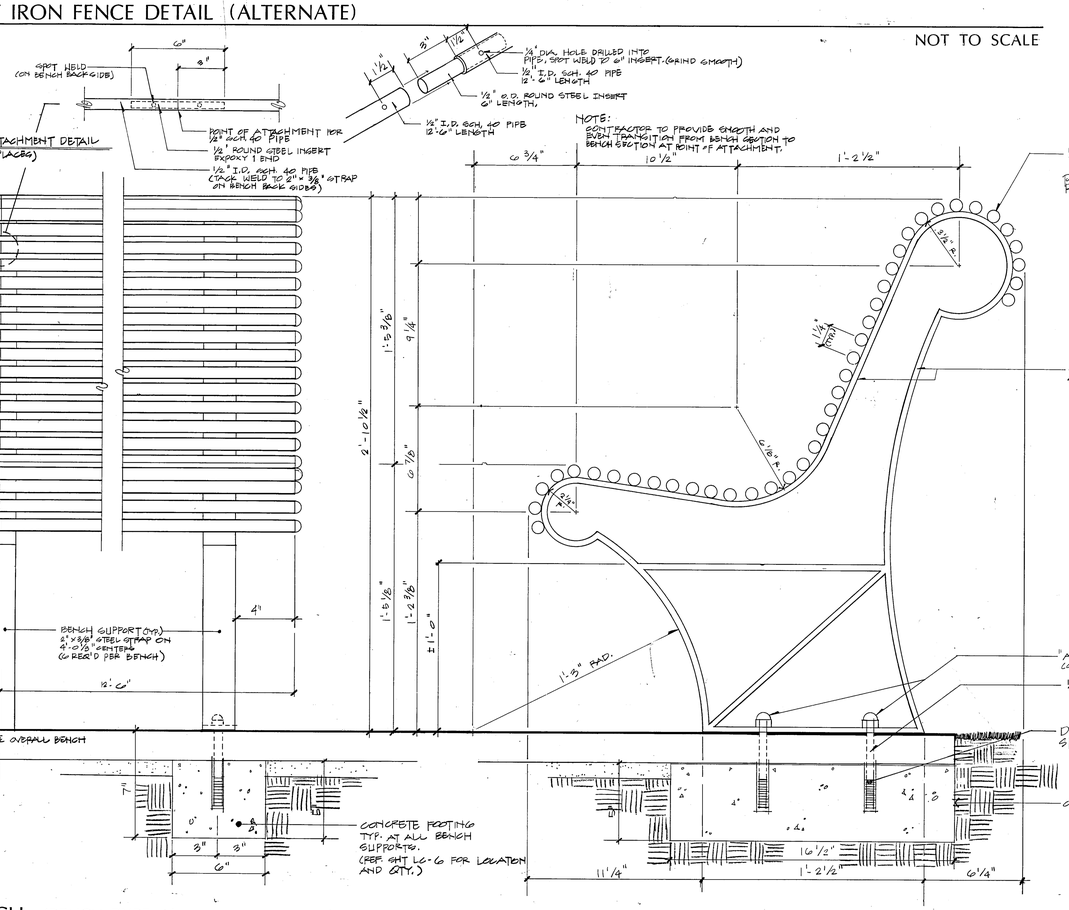


## B STEEL BENCH (BENCH TYPE A)

SCALE: 3"=1'-0"

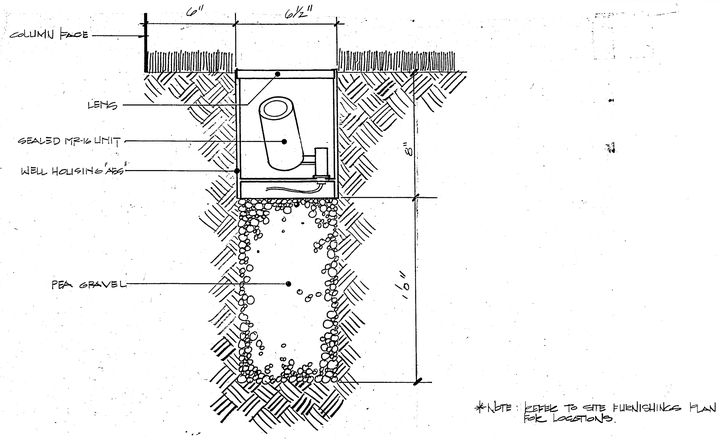


* NOTE: REFER TO SITE FURNISHINGS PLAN FOR LOCATIONS.

## C TYP. COLUMN LIGHTING FIXTURE DETAIL

SCALE: 3" = 1'-0"

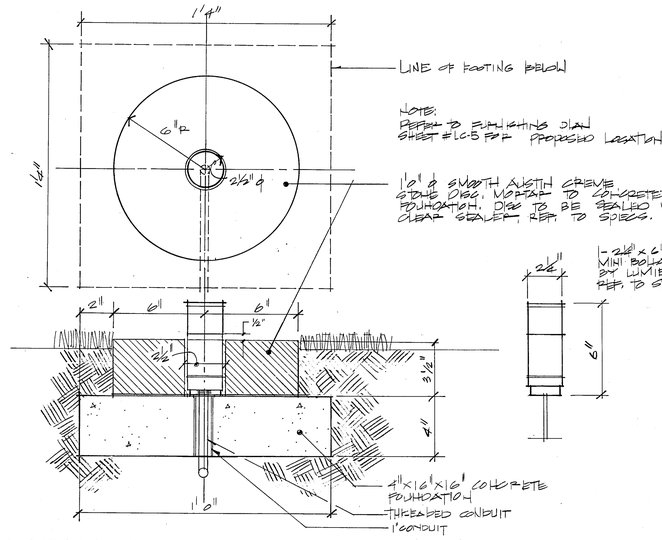


## D MINI LIGHT BOLLARD PLAN/SECTION (ALTERNATE) (24 REQUIRED)

SCALE: 3"=1'-0"

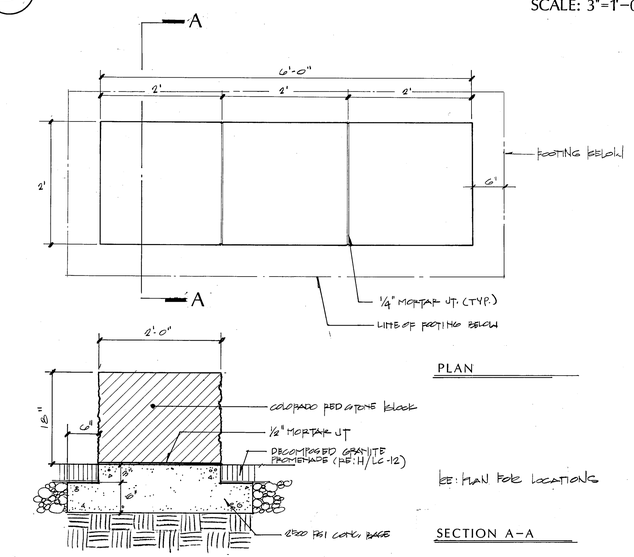


## E STONE BENCH (BENCH TYPE B)

SCALE: 1"=1'-0"

MESA DESIGN GROUP

LAND PLANNING
LANDSCAPE ARCHITECTURE
INTERIORS

SITE FURNISHING DETAILS

QUORUM PARK
ADDISON, TEXAS

TOWN OF ADDISON

PRELIMINARY

ISSUE DATE 29 JAN 1990

REVISIONS

PROJECT NO. 88019
DRAWN BY SG
CHECKED BY
SCALE
SHEET NO. LC-15