QUORUM PARK (88019)

Column Key	Top of Column Elevation	Bottom of Column Elevation	Top of Footing Elevation
A	638.00	635.00	634.95
B	638.00	635.00	634.95
C	638.00	634.75	633.95
D	638.00	634.50	633.95
E	638.00	634.25	633.95
F	638.00	634.00	633.95
G	638.00	633.75	632.95
H	638.00	633.50	632.95
I	638.00	633.25	632.95
J	638.00	633.00	632.95
K	638.00	633.00	632.95
L	638.00	632.75	631.95
M	638.00	632.50	631.95
N	638.00	632.25	631.95
O	638.00	632.00	631.95
P	638.00	631.75	630.95
Q	638.00	631.50	630.95
R	638.00	631.25	630.95
S	638.00	631.00	630.95
T	638.00	630.75	629.95
U	638.00	630:50	629.95
V	638.00	630.25	629.95
W	638.00	630.00	629.95
X	638.00	629.75	628.95
Y	638.00	629.75	628.95
Z	638.00	629.50	628.95
AA	638.00	629.25	628.95
BB	638.00	629.00	628.95
CC	638.00	628.75	627.95
DD	638.00	628.50	627.95
EE	638.00	628.25	627.95
FF	638.00	628.00	627.95
GG	638.00	627.75	626.95
HH	638.00	627.50	626.95
II	638.00	627.25	626.95
JJ	638.00	627.00	626.95
KK	638.00	626.75	625.95
LL	638.00	626.50	625.95
MM	638.00	626.25	625.95
NN	638.00	626.25	625.95

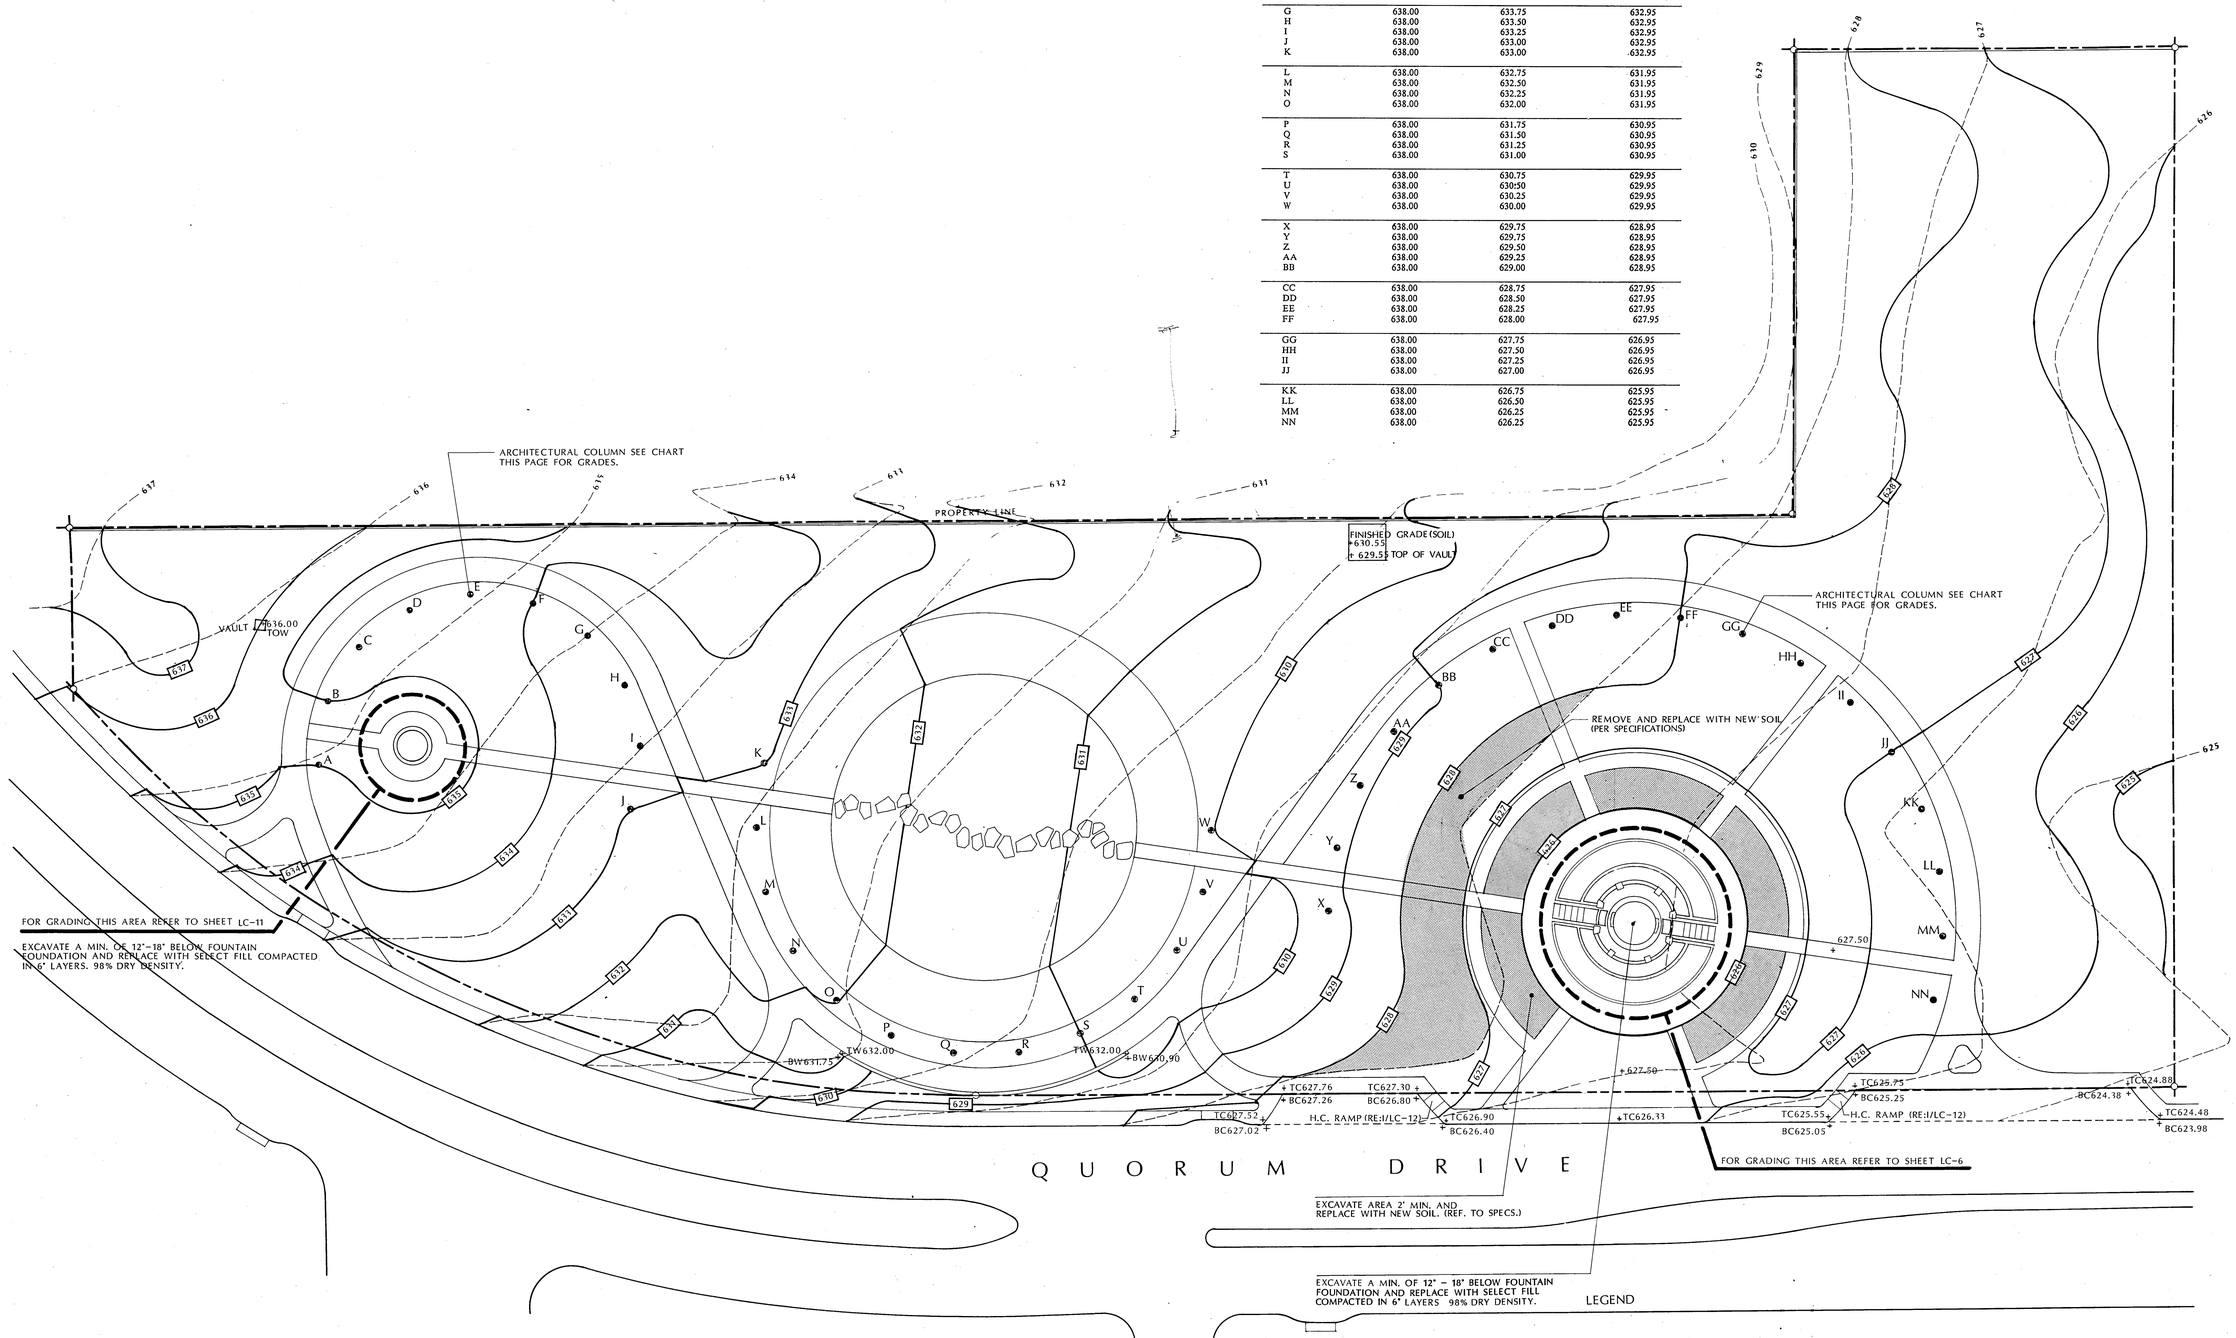

LEGEND

625	EXISTING GRADE
625	PROPOSED GRADE
A	STONE COLUMN/KEY
TW625.5	TOP OF WALL
BW625.5	BOTTOM OF WALL
TC625.5	TOP OF CURB
BC625.5	BOTTOM OF CURB
+625.5	SPOT GRADE

NORTH

0 10 20 40 80

SITE PLAN

MESA DESIGN GROUP

LAND PLANNING
LANDSCAPE ARCHITECTURE
INTERIORS

GRADING PLAN

QUORUM PARK
ADDISON, TEXAS

TOWN OF ADDISON

STATE OF TEXAS
V. SEUFERT GUTHRIE
LANDSCAPE ARCHITECT

PRELIMINARY

ISSUE DATE 29 JAN. 1990

REVISIONS

PROJECT NO. 88019
DRAWN BY SG/TRAPOLIN
CHECKED BY SG
SCALE 1"-20'0"
SHEET NO. LC-4