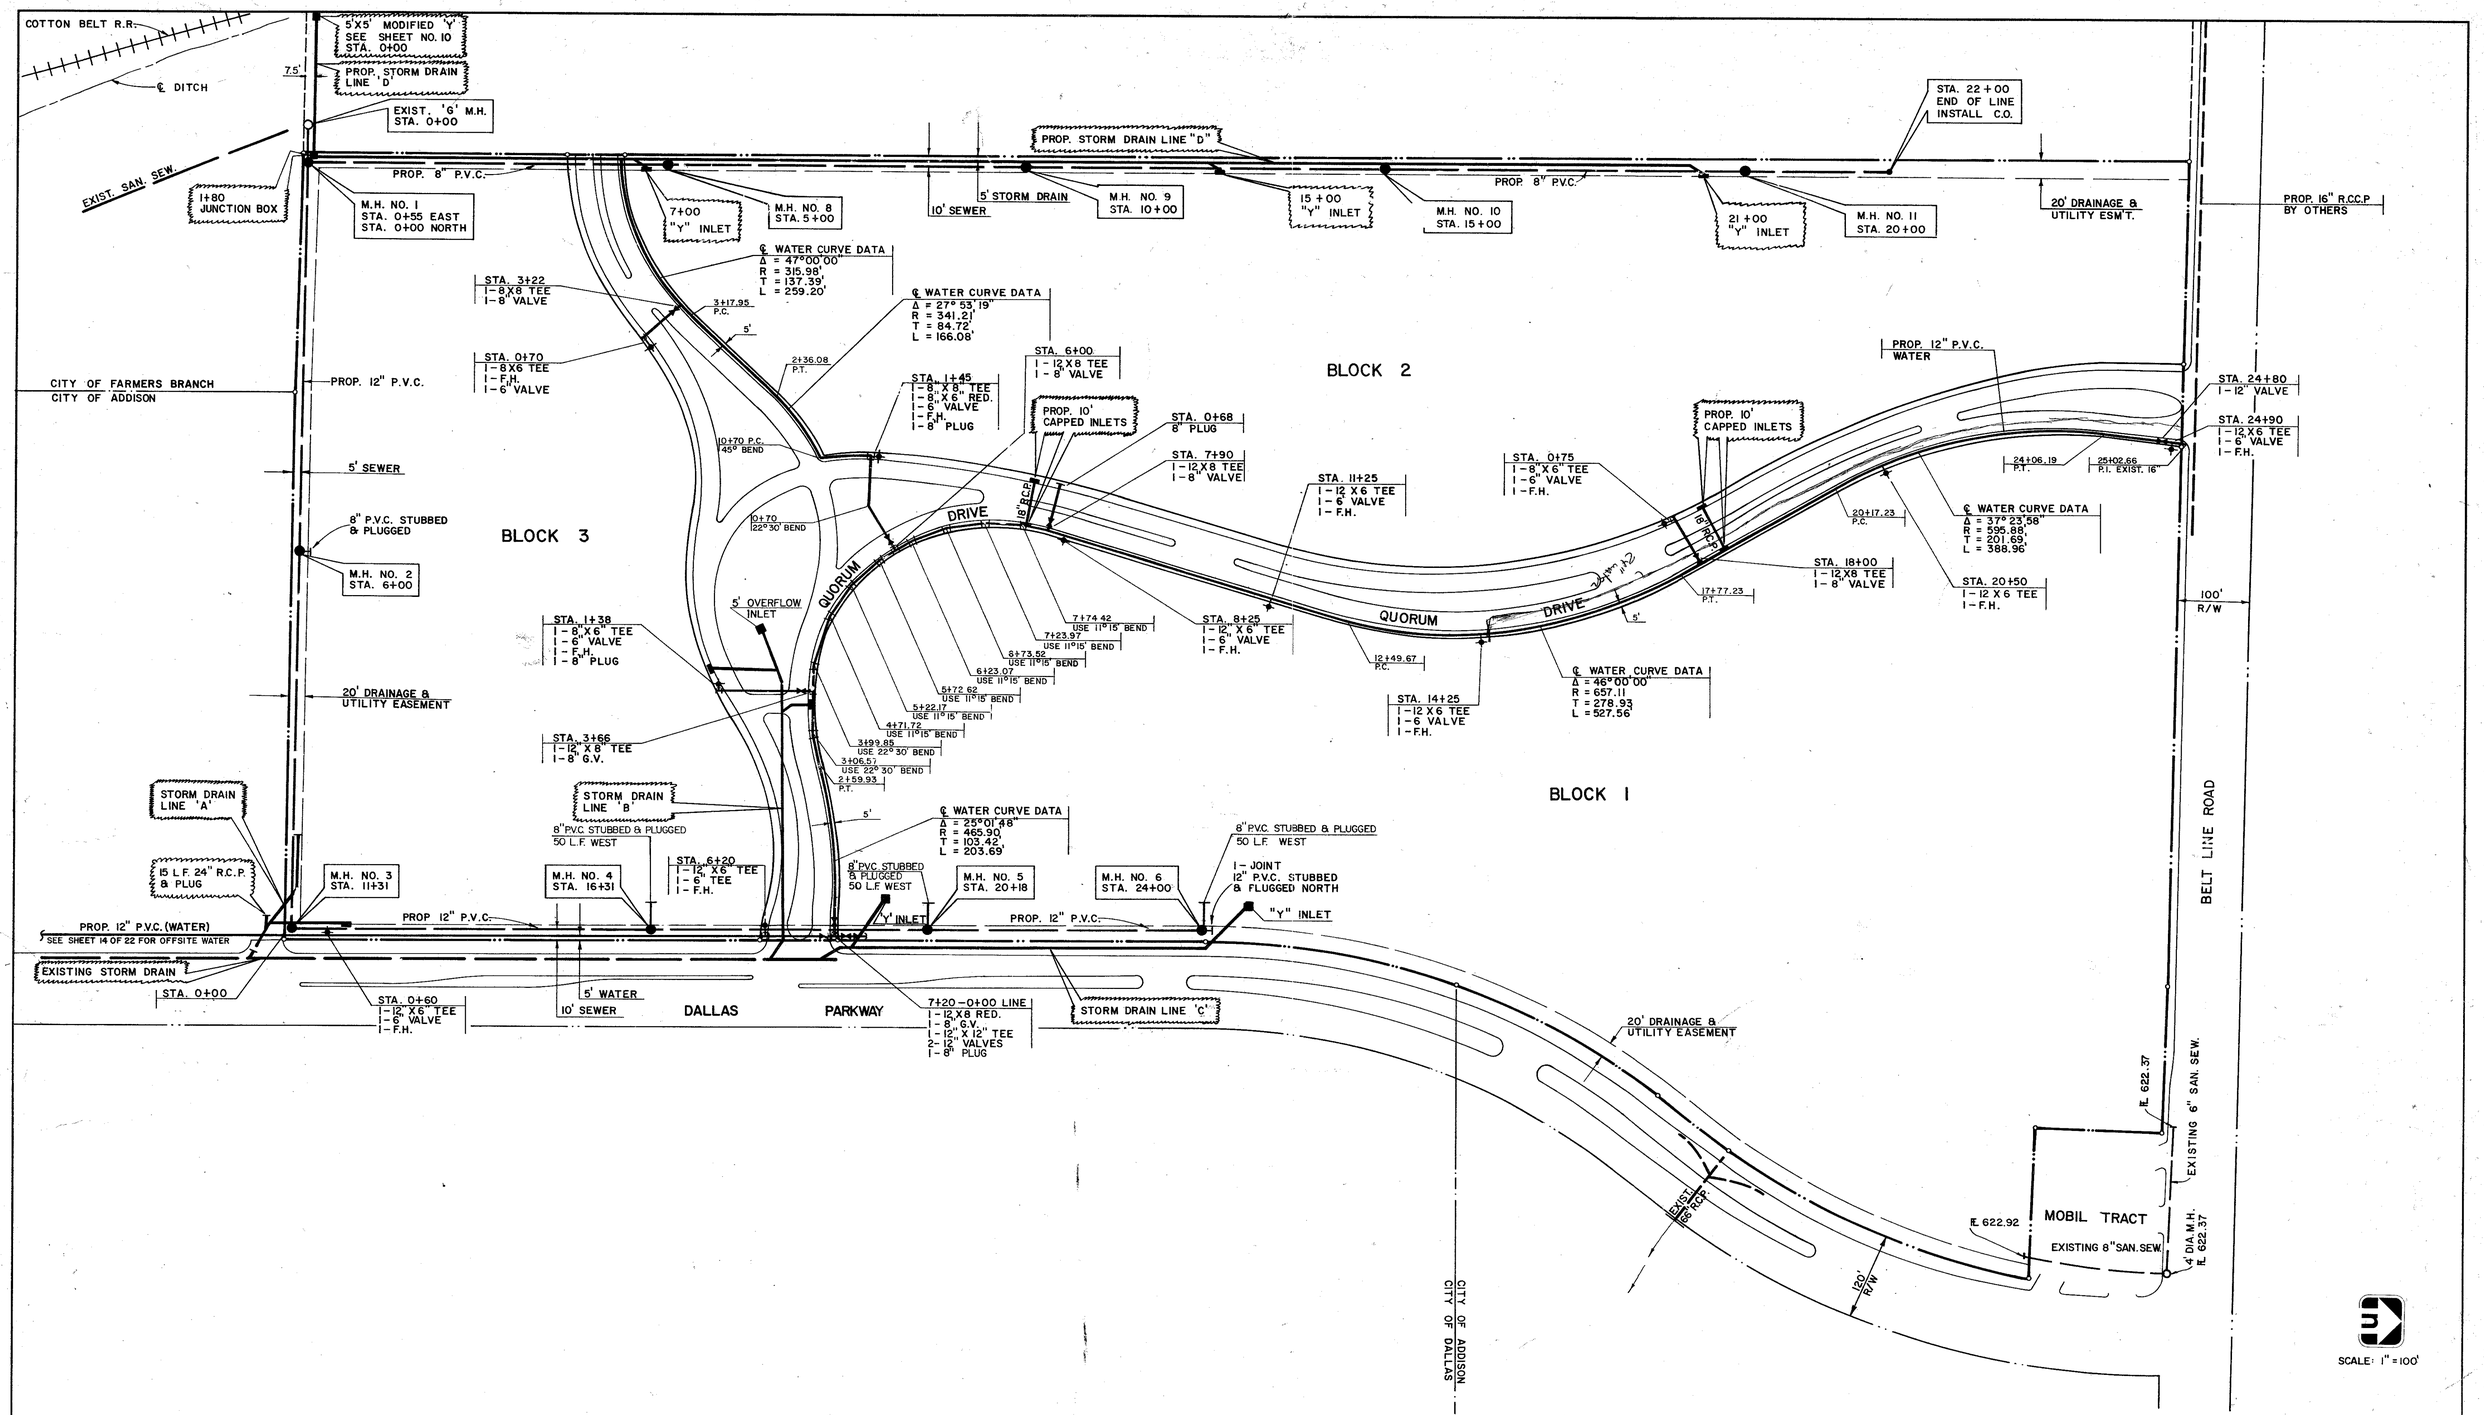

RH 8/6/80

UTILITY SITE PLAN

QUORUM

ADDISON, TEXAS

Graham Associates, Inc.
CONSULTING ENGINEERS & PLANNERS

Date 3-1-79
File 314-1437

Drawn By: G.A.I.
Sheet 2 Of 22