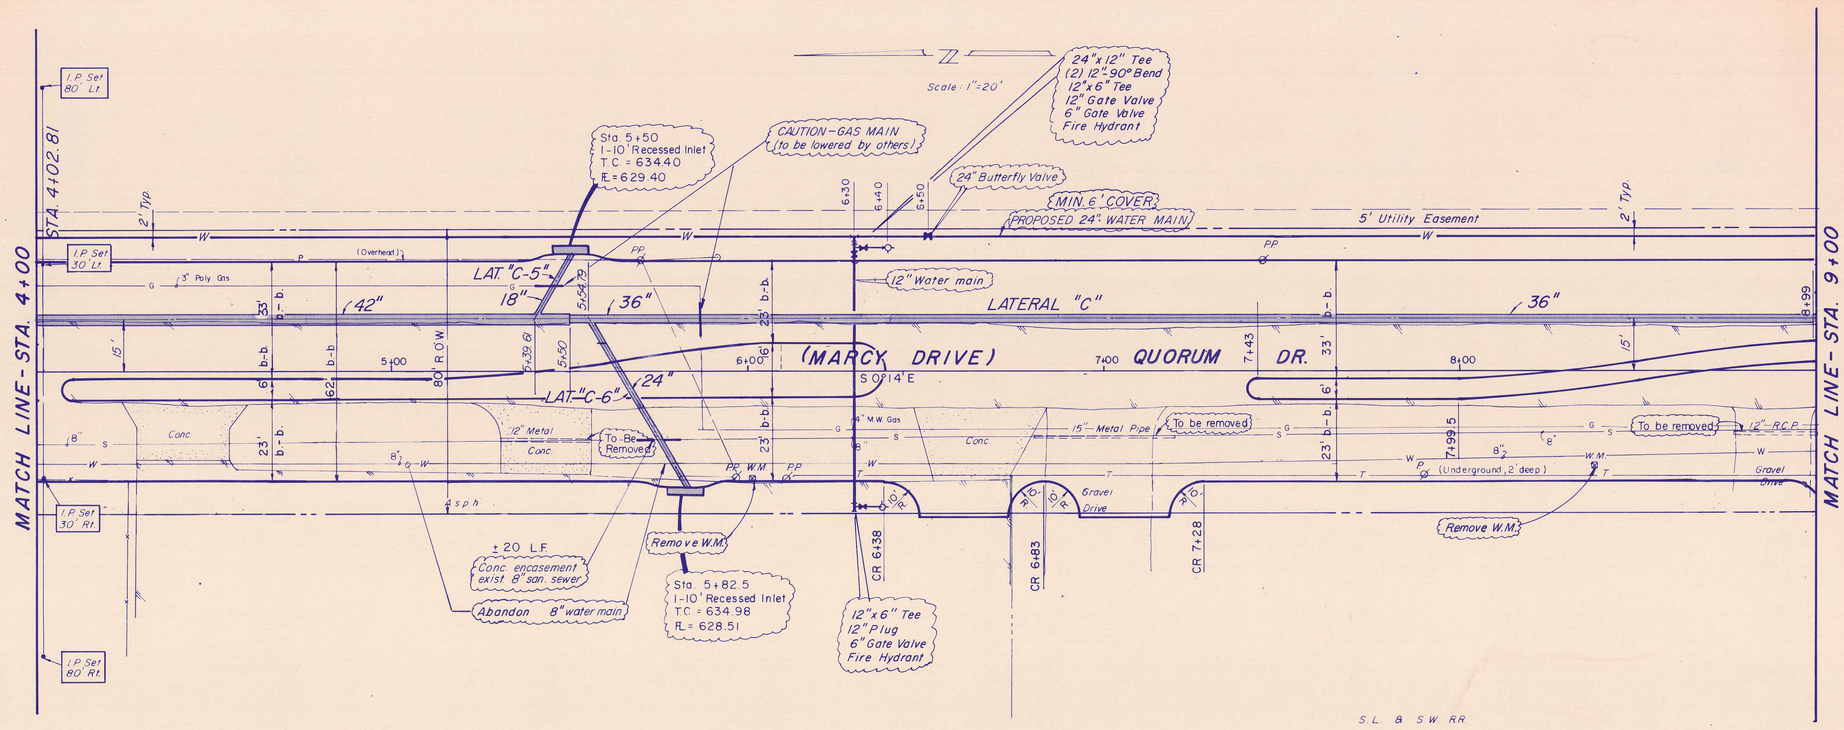

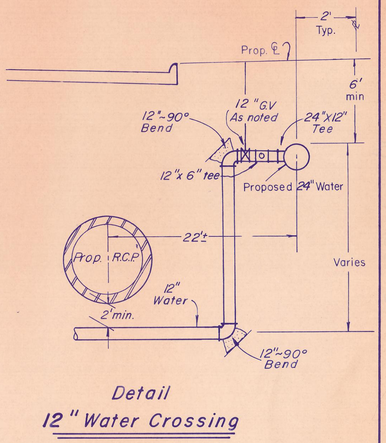

Detail
12" Water Crossing

B.M. "□" On S.E. Corner of Retaining Wall at S.E. Corner of Building at Whittaker Metals 15251 Marcy Rd (Elev. 637.61)

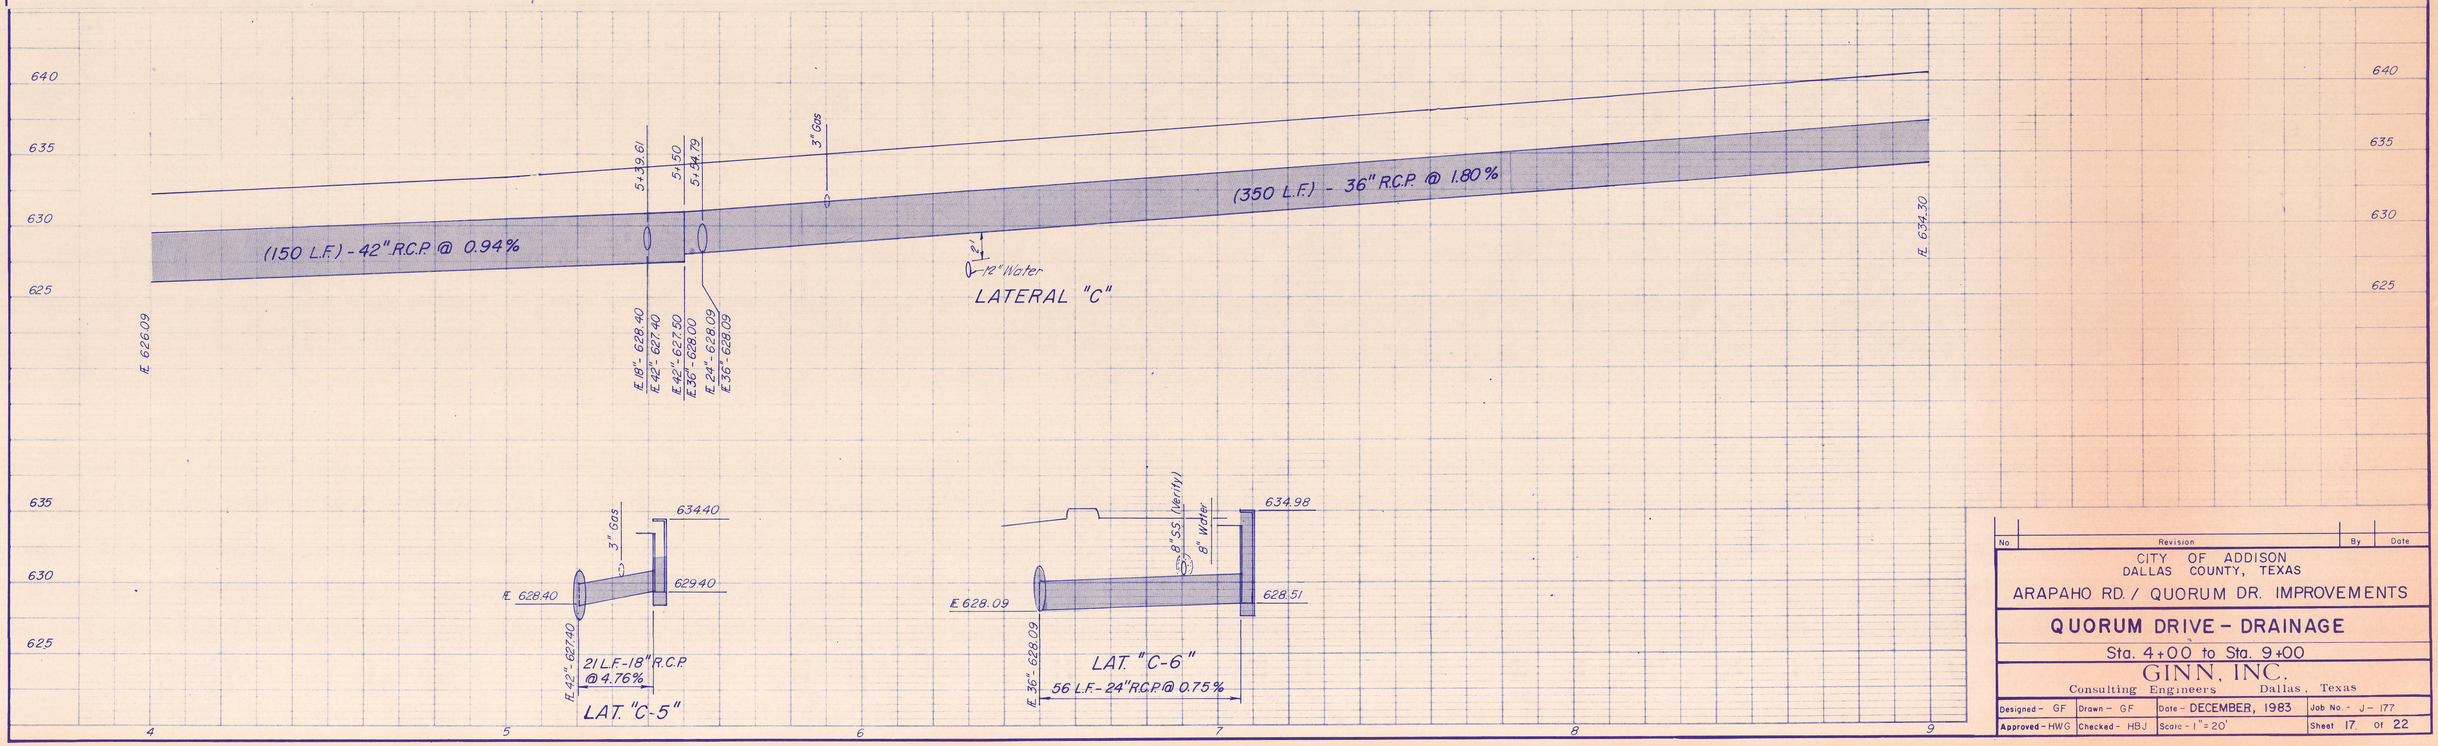

No	Revision	By	Date

CITY OF ADDISON
DALLAS COUNTY, TEXAS

ARAPAHO RD. / QUORUM DR. IMPROVEMENTS

QUORUM DRIVE - DRAINAGE

Sta. 4+00 to Sta. 9+00

GINN, INC.
Consulting Engineers Dallas, Texas

Designed - GF	Drawn - GF	Date - DECEMBER, 1983	Job No. - J-177
Approved - HWG	Checked - HBJ	Scale - 1"=20'	Sheet 17 Of 22