Scale: 1" = 20'

ARAPAHO RD.

44.0' b.-b. curb

Conc. pvmt.

Sta. 0+49.44

I.P. Set 80' Lt.

PAY ITEM 470.1
Sta. 0+50, 38' Lt. ℄
Std. "X" Type Inlet
T.C. = 631.12 Top Inlet = 629.08
Opng. = 628.00 FL = 624.50

STA. 11+19.23 ARAPAHO RD. =
(-)STA. 0+01.91 QUORUM DRIVE

North by Northwest Venture
TO
CRISWELL DEVELOPMENT CO.
(SPECTRUM I)

PAY ITEM 470.4

Sta. 2+13
1-10' Rec. Inlet
T.C. = 630.14
FL = 625.64

I.P. Set 30' Lt.

Sta. 11+50.74

Drainage, Utility Easement

3" Poly Gas Main (Overhead)

3" Poly Gas Main

CR 3+35.5 | 3+45.5 | 3+70.5 | 3+80.5

10' R. | 5' R.

631.45 / 630.95

T.S. 631.10

24" R.C.P.

631.60 / 631.10 Cap

Construct Street Header

631.93 / 631.43

631.93 / 631.43

631.45 / 630.95

T.S. 630.85

631.35 / 630.85

Remove

Sta. 0+00

Remove

2-3" PVC

1-3" PVC

23'

20'

16'

33' b.-b.

30'

62' R.O.W.

80' R.O.W.

S 0°14' E

QUORUM DR. (MARCY DRIVE)

1+00

1+40

2+00

3+00

6'

2-2" PVC, See Sht. 22

2-2" PVC

75 L.F. - 4" P.V.C. Water service sleeve

To be removed

To be removed

24" R.C.P.

Asph.

Conc. w/ Asph.

8"

S

W

L.P.

PAY ITEM 479.1
Adjust W.V.

Adjust W.V.'s

Adjust M.H.

S.S.M.H.
Top 630.5
FL 624.27

90°05'

18" R.C.P.

I.P.S. Sta. 10+69.80

40' Rad.

S.L. & S.W. R.R.

ARAPAHO RD.

N 89°51' E

I.P. Set 30' Rt.

I.P. Set 80' Rt.

CR 0+60 ± 40' R.

PAY ITEM 470.1
Sta. 0+50, 38' Rt. ℄
Std. "X" Type Inlet
T.C. = 630.94 Top Inlet = 630.08
Opng. = 629.00 FL = 626.00

Adjust W.V.

Relocate FH See Sht. 21

Ashland Oil Co

Match Exist Grade

Sta. 2+11
1-10' Rec. Inlet
T.C. = 630.13
FL = 624.13

PAY ITEM 470.4

6' Chain Link w/ 3 Strand Barbed Wire & Sliding Gate
To be relocated to new R.O.W.
Salvage and Reuse Materials
NOT A SEPARATE PAY ITEM
Incidental to construction

CR 1+41 | CR 1+96 | CR 3+07 | CR 3+52 | CR 3+62 | CR 3+87 | CR 3+97

Match Exist. Grades

2" Water tap w/ Gate valve See sheet 22

Relocate W.M.

Relocate FH See Sht. 21

479.2 | 479.3

D. & B. Leasing Co.

MATCH LINE - STA. 4+00

B.M. "□" On S.E. Corner of Retaining Wall at S.E. Corner of Building at Whittaker Metals, 15251 Marcy Rd. (Elev. 637.61)

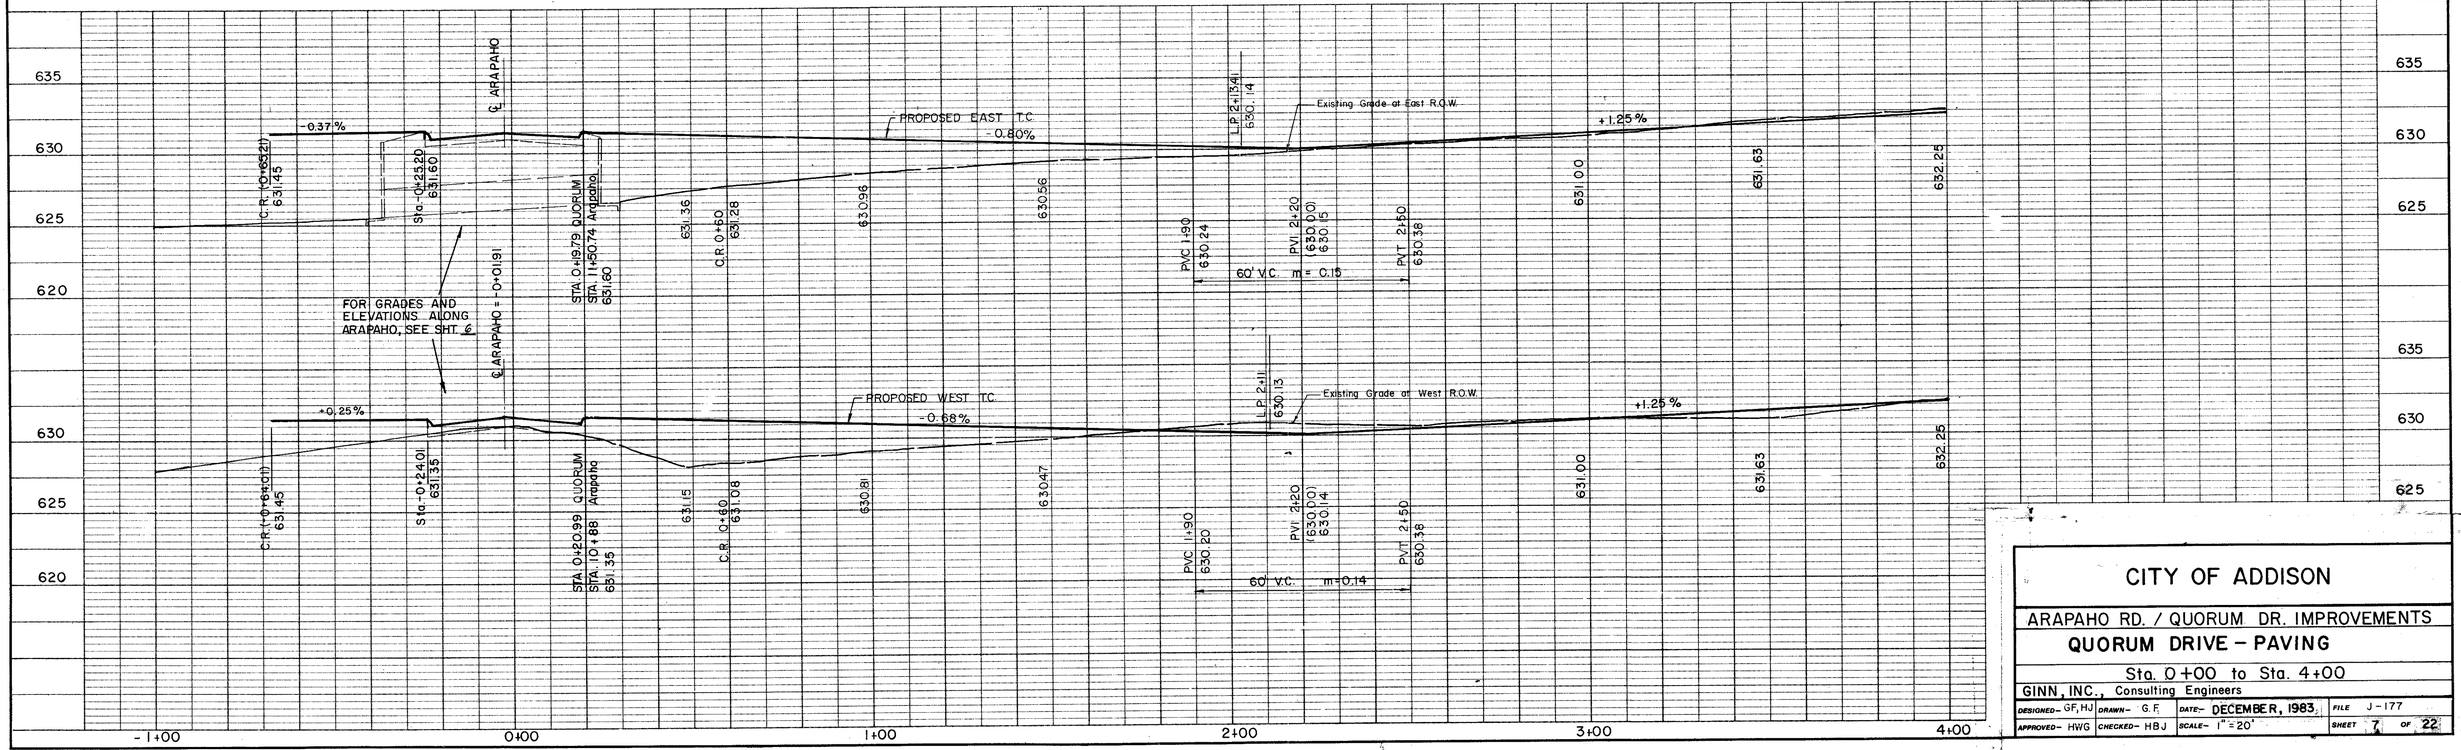

CITY OF ADDISON

ARAPAHO RD. / QUORUM DR. IMPROVEMENTS

QUORUM DRIVE - PAVING

Sta. 0+00 to Sta. 4+00

GINN, INC., Consulting Engineers

DESIGNED- GF, HJ	DRAWN- G.F.	DATE- DECEMBER, 1983	FILE J-177		
APPROVED- HWG	CHECKED- HBJ	SCALE- 1"=20'	SHEET 7	OF	22