BORE & JACK WATER LINE
UNDER PAVEMENT

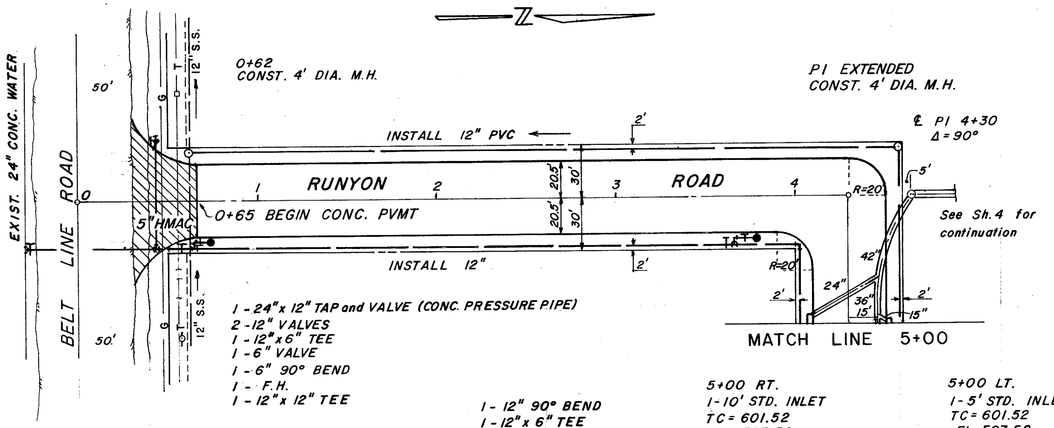

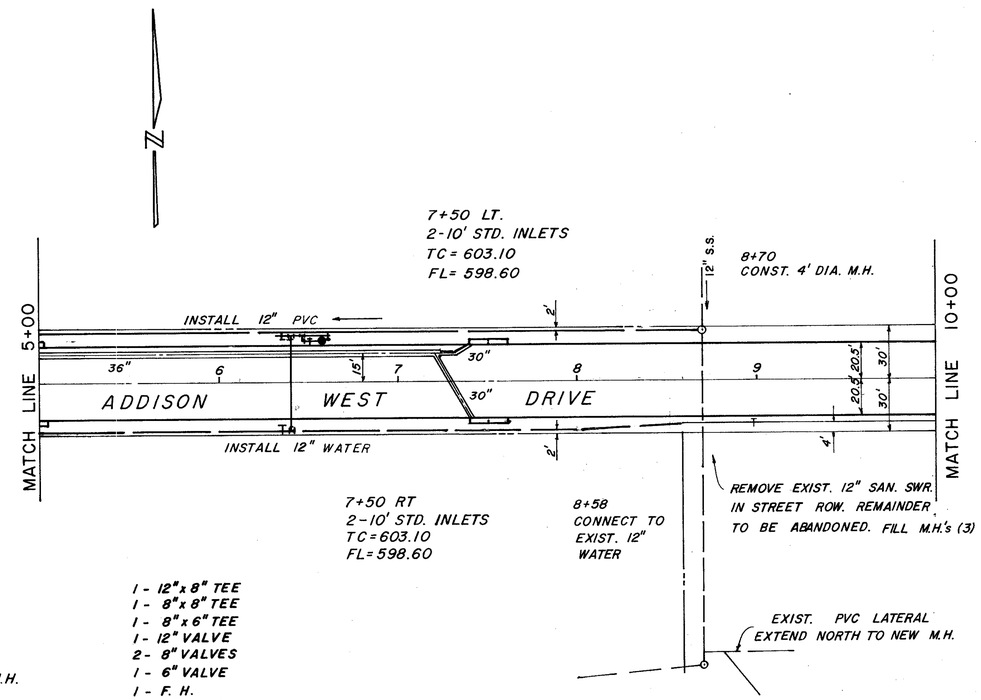

BM:
TOP OF CULVERT HDWL.
350' RT. 8+58
ELEV. 610.93

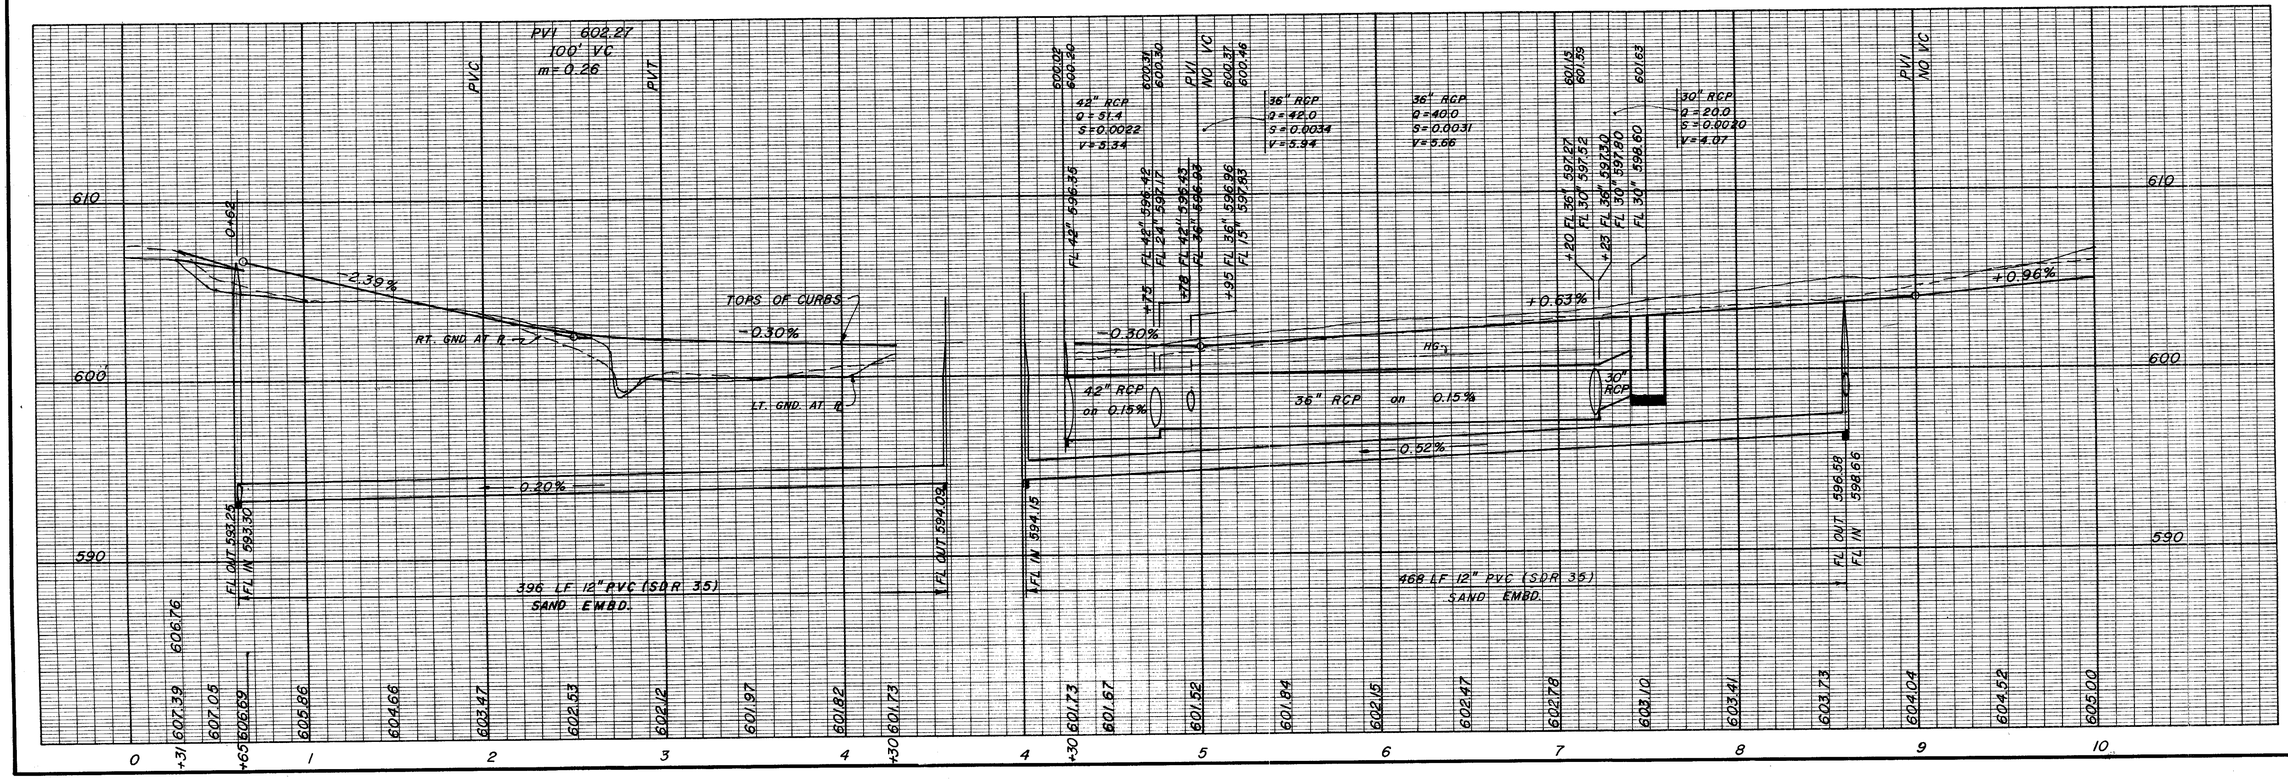

ADDISON WEST DRIVE & RUNYON ROAD
PAVING AND UTILITIES
ADDISON WEST INDUSTRIAL PARK
DEPARTMENT OF PUBLIC WORKS
CITY OF ADDISON, TEXAS

Cordell & Associates, Inc.
Consulting Engineers
4641 Cody Lane
Corpus Christi, Texas 78413 (512) 852-8755

DATE AUG., 1978
SHEET 2
DWG. NO. 70-3.2