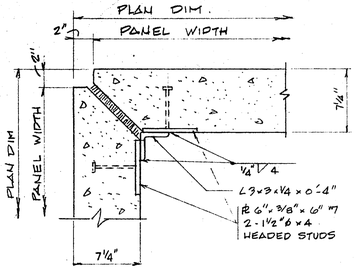

3 CONNECTORS PER PANEL

DETAIL 1 / S1
1½" = 1'-0"

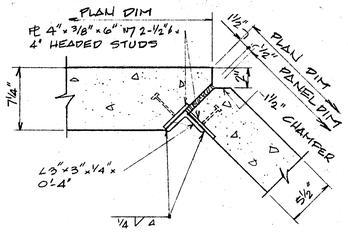

3 CONNECTORS PER PANEL

DETAIL 2 / S1

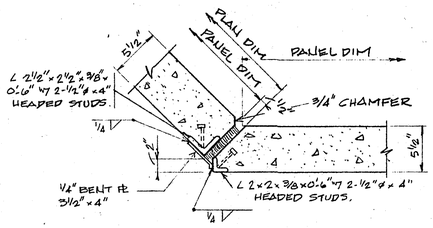

2 CONNECTORS PER PANEL

DETAIL 3 / S1

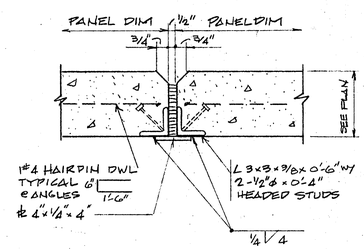

MIN. 3 CONNECTORS PER PANEL

DETAIL 4 / S1

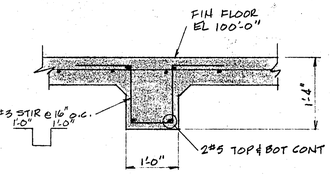

SECTION 5 / S1
3/4" = 1'-0"

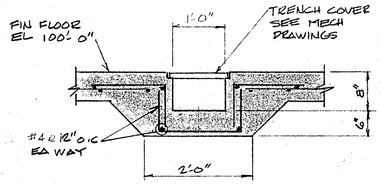

SECTION 6 / S1
3/4" = 1'-0"

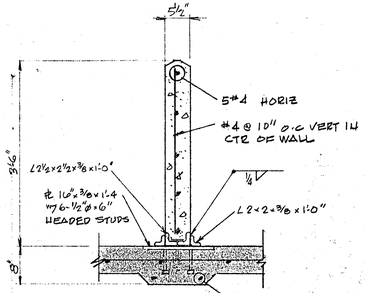

SECTION 7 / S1
3/4" = 1'-0"

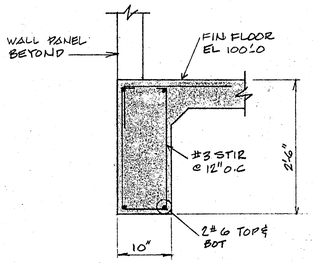

SECTION 8 / S1
3/4" = 1'-0"

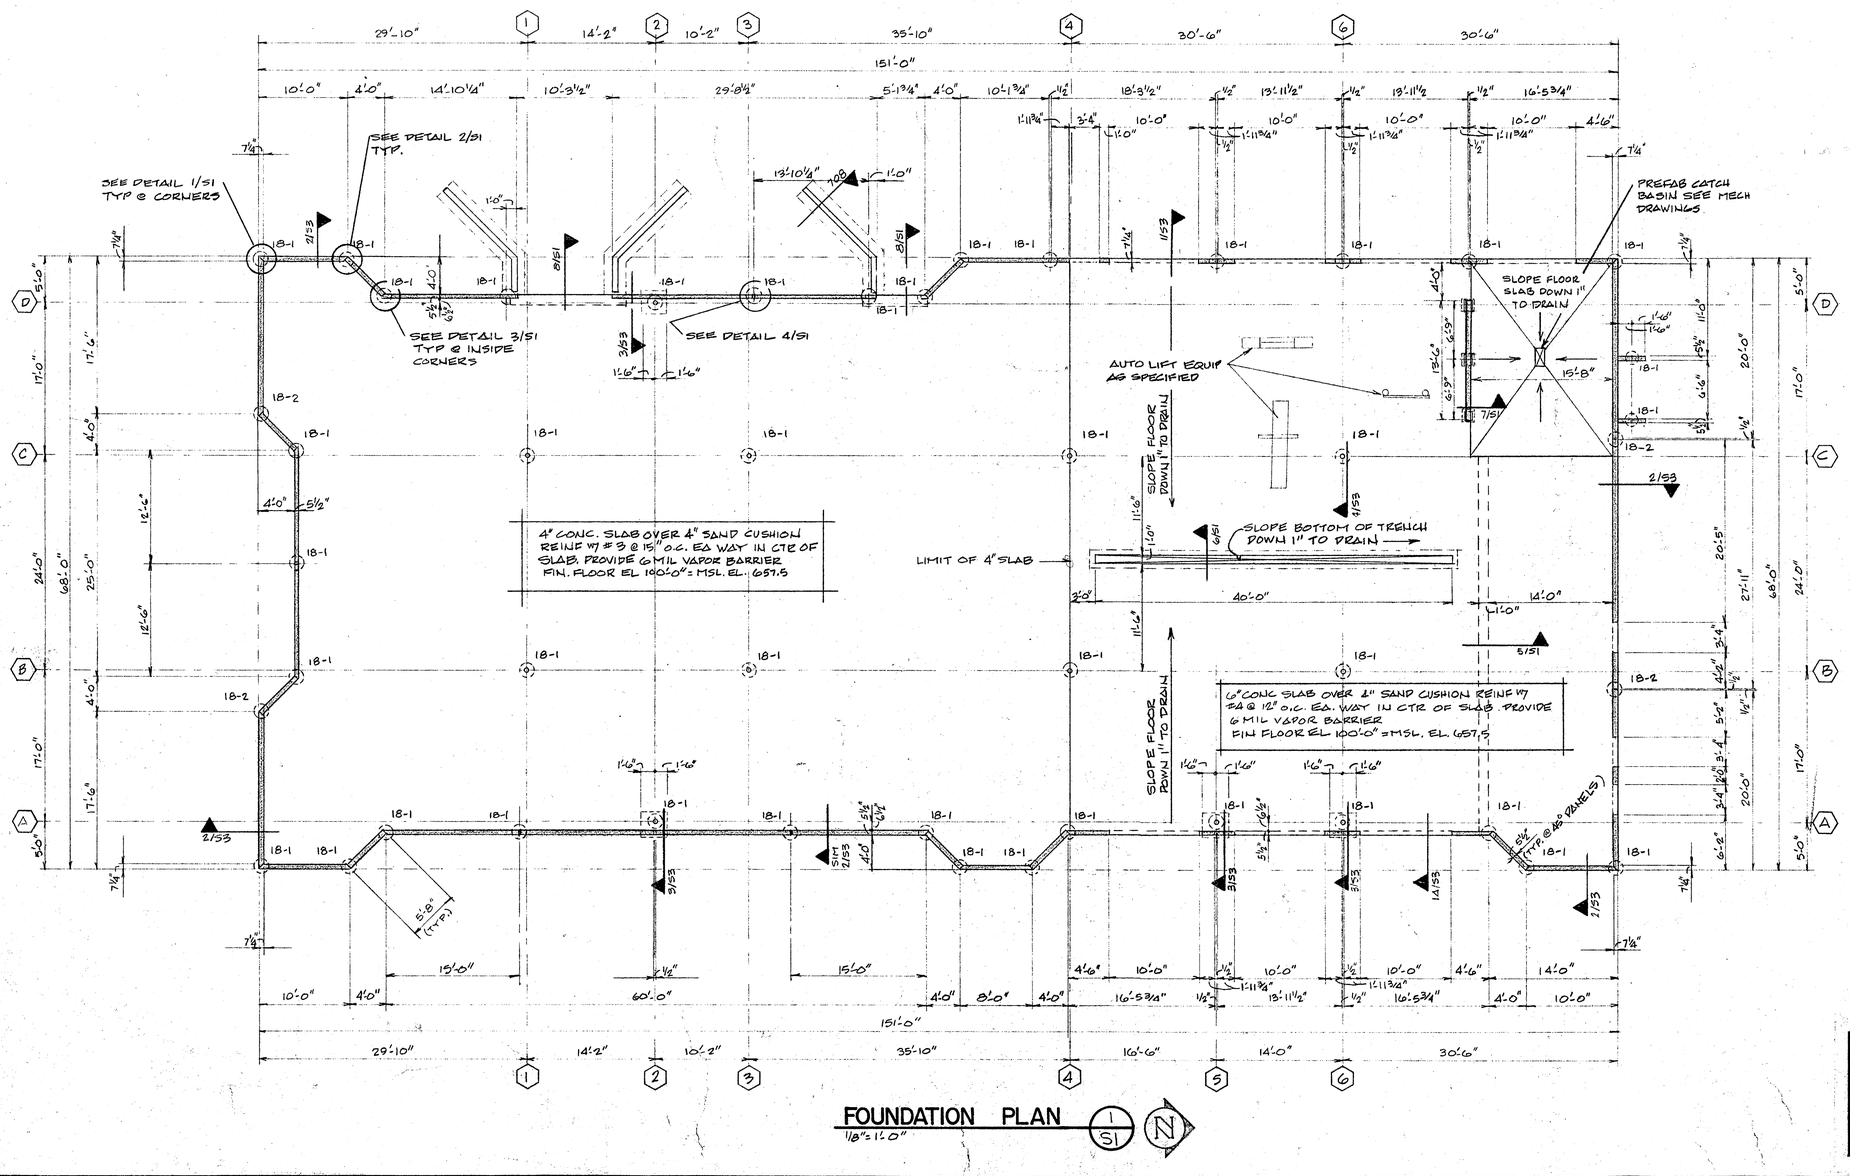

FOUNDATION PLAN 1 / S1
1/8" = 1'-0"

EDI
CAPE, HOPKINS, CLEMENT
ARCHITECTURE, PLANNING, URBAN DESIGN
TWO NORTHPARK EAST, SUITE 120 / DALLAS, TEX. 75231 / TEL. 214-750-1945
AMERICAN INSTITUTE OF ARCHITECTS
CONSTRUCTION SPECIFICATIONS INSTITUTE
AMERICAN SOCIETY OF CONSULTING PLANNERS
INTERNATIONAL SOLAR ENERGY SOCIETY

City of Addison PUBLIC WORKS SERVICE CENTER

Dooley Road, Addison Texas

ISSUE DATE
6/12/80
REVISIONS

JERRY D. KASSAW
Consulting Engineers
1417 S SE Loop 323
Tyler, Texas 75701
214/595-2151
STRUCTURAL / CIVIL

STATE OF TEXAS
JERRY D. KASSAW
28259
REGISTERED
PROFESSIONAL ENGINEER

SHEET NUMBER
S1