TOWN OF ADDISON
BUILDER'S COPY OF PLANS

This set of plans contains various corrections and comments made by the City Staff. All trades will be required to comply with these corrections and comments; failure to inform all trades of this information will not be accepted as a reason to approve work not in which is in violation of local ordinances.

This set of plans is to be kept on the job site at all times and is to be made available for use by city inspectors at their request. Failure to have these plans available may delay approval of a requested inspection.

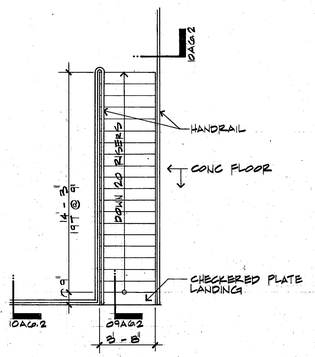

06 A6.2 **STAIR PLAN – MEZZ 201**
1/4" = 1' - 0"

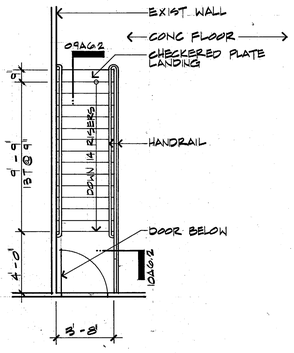

07 A6.2 **STAIR PLAN – MEZZ 234**
1/4" = 1' - 0"

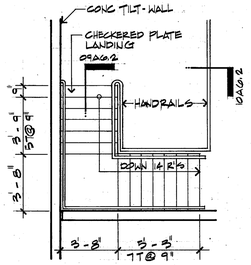

08 A6.2 **STAIR PLAN – MEZZ 236**
1/4" = 1' - 0"

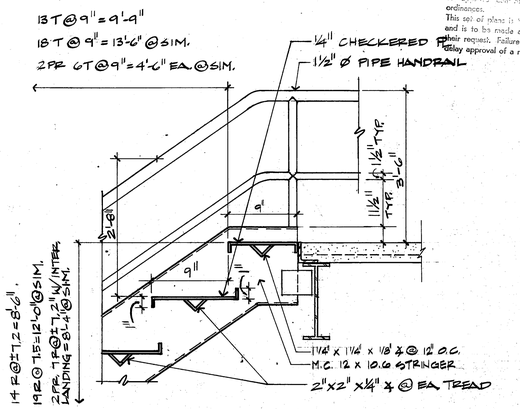

09 A6.2 **STAIR SECTION**
1/2" = 1' - 0"

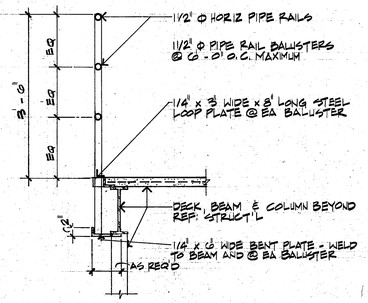

10 A6.2 **RAILING DETAIL (TYPICAL)**
3/4" = 1' - 0"

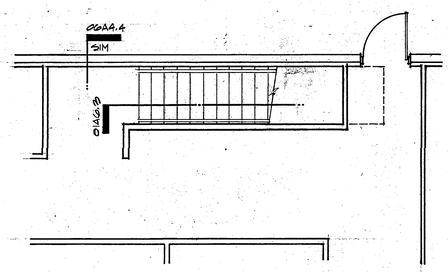

05 A6.2 **STAIR PLAN: RM 205**
1/4" = 1'-0"

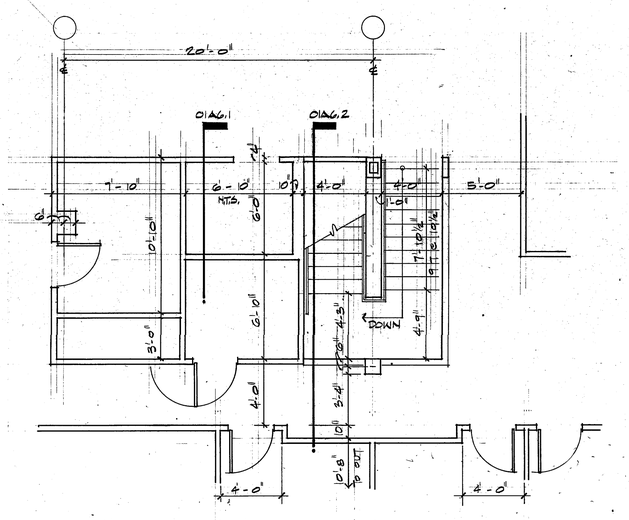

03 A6.2 **SECOND FLOOR PLAN : STAIR / ELEV.**
1/4" = 1'-0"

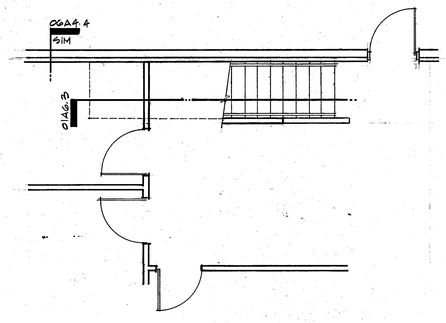

04 A6.2 **STAIR PLAN: RM 105**
1/4" = 1'-0"

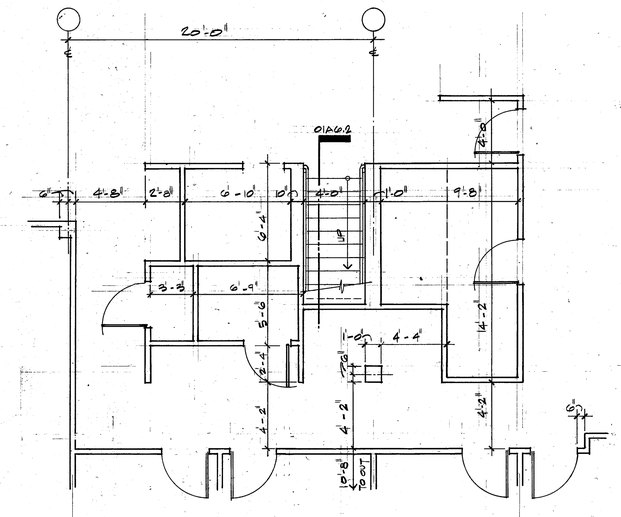

02 A6.2 **FIRST FLOOR PLAN : STAIR / ELEV.**
1/4" = 1'-0"

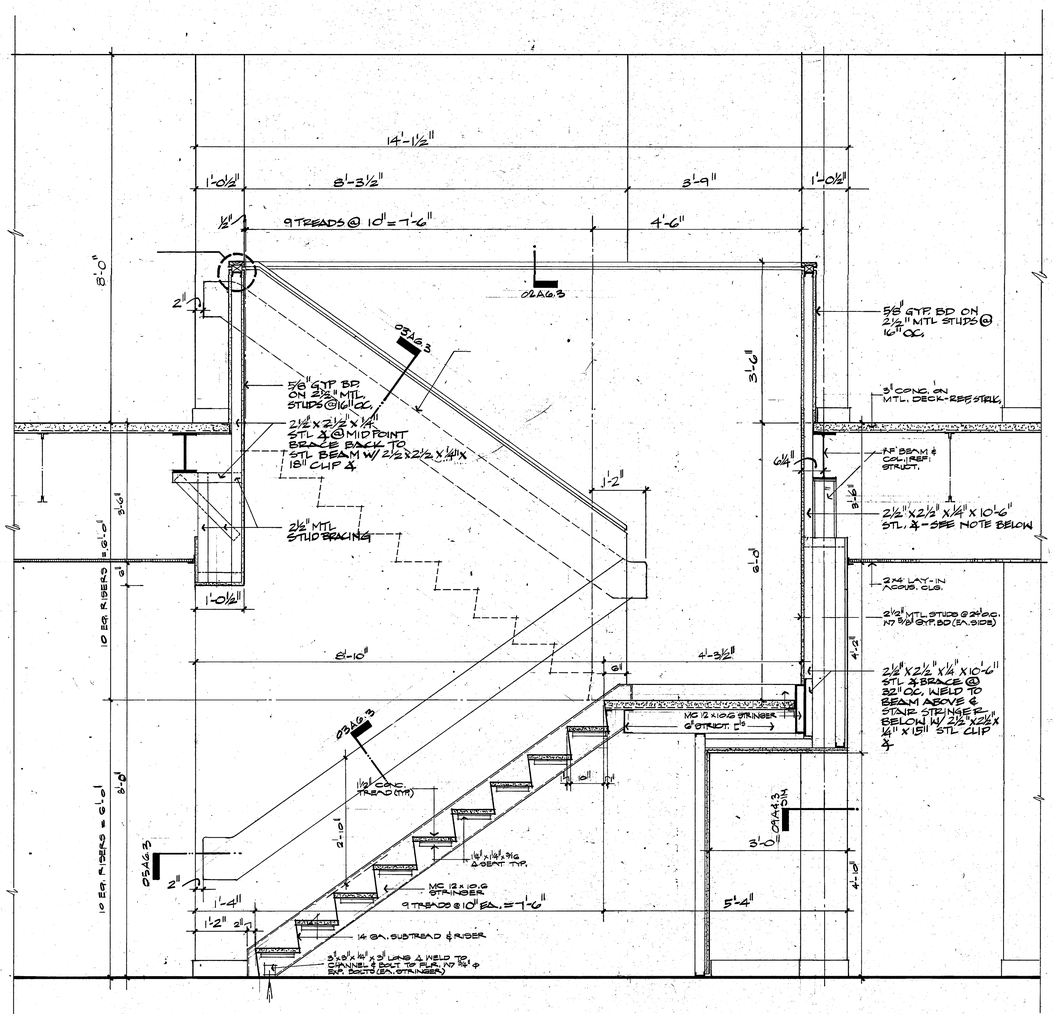

01 A6.2 **STAIR SECTION**
3/4" = 1'-0"

EDI ARCHITECTS, INC.
ARCHITECTURE PLANNING ENGINEERING INTERIOR DESIGN
8440 WALNUT HILL LANE SUITE 100 DALLAS, TEXAS 75231 214 / 750-1945
AMERICAN BANK TOWER SUITE 300 AUSTIN, TEXAS 78701 512 / 469-9308

TOWN OF ADDISON

ADDITION TO PUBLIC WORKS SERVICE CENTER
Addison Texas
Westgrove Road

DATE: 5-16-86
11 JUNE 86
24 JULY 1986 – BID

SHEET NO: **A6.2**
OF SHEETS
JOB NO: 851-137