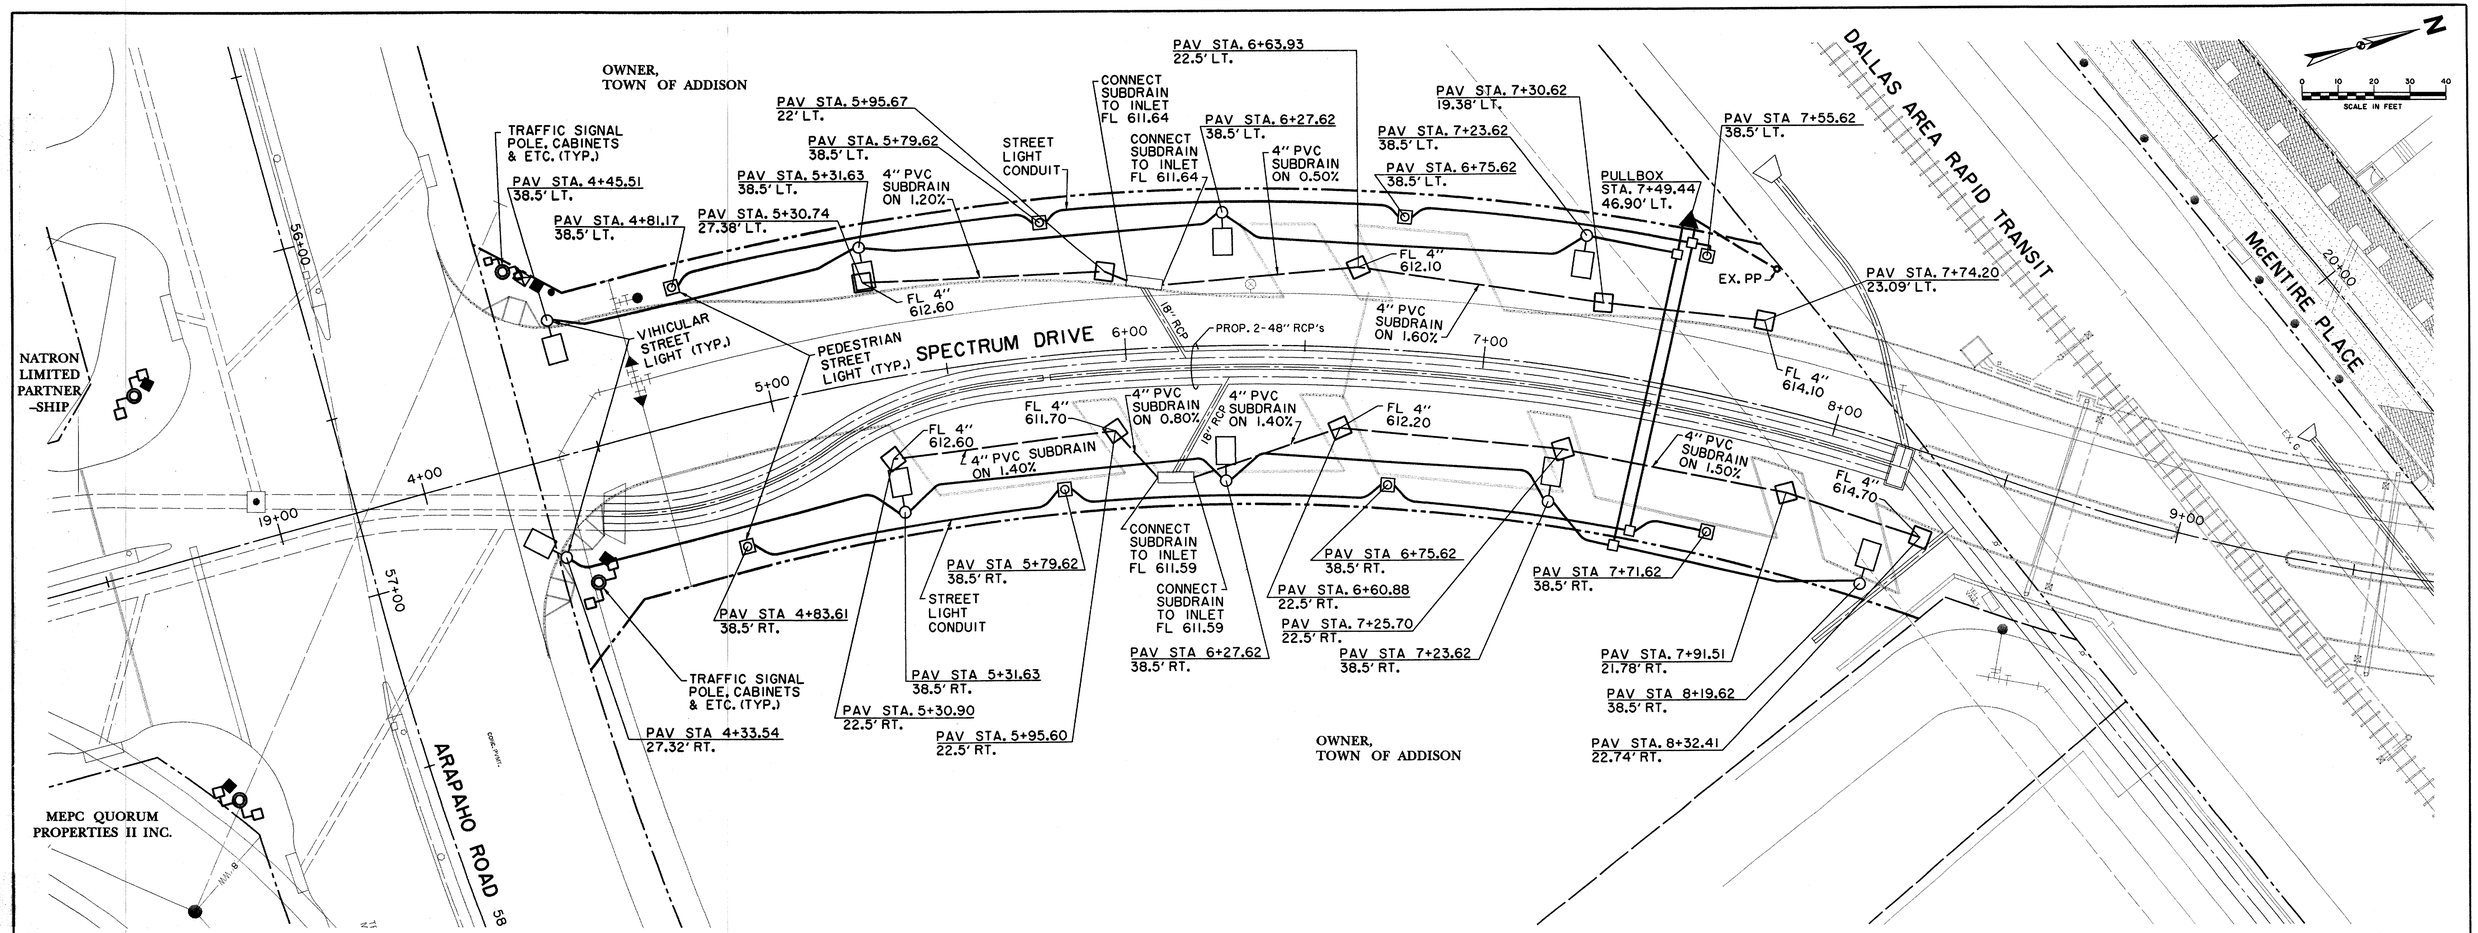

BENCHMARKS:

"□" CUT SOUTHWEST CORNER OF CURB INLET, WEST SIDE OF SPECTRUM DRIVE, ±30' NORTH OF MORRIS AVENUE.
ELEV. 611.84

"X" CUT ON CONC. TOP OF CURB OF MEDIAN NOSE ON SPECTRUM DRIVE AT INTERSECTION OF McENTIRE PLACE.
ELEV. 619.30

NOTE:

1. CENTER TO CENTER TREE DIMENSIONS ARE MEASURED ALONG THE CENTERLINE OF THE STREET.
2. CONDUIT ROUTINGS ARE SCHEMATIC. ROUTE ALL CONDUITS WITHIN THE RIGHT-OF-WAY AND SIDEWALK EASEMENTS ADJUSTING AS NECESSARY TO AVOID CONFLICTS WITH OTHER IMPROVEMENTS.

STATE OF TEXAS
DAVID E. MEYERS
81512
REGISTERED PROFESSIONAL ENGINEER
4/22/04

DATE	DESCRIPTION	REF NO.
4/22/04	DELETED 7 PEDESTRIAN POLES/FOUNDATIONS	2
3/04/04	REVISED ALL PEDESTRIAN & STREET LIGHTING	1
1/05/04	ISSUED FOR CONSTRUCTION	
11/07/03	ISSUED FOR BID	

STREETSCAPE PLAN

SPECTRUM DRIVE EXTENSION

TOWN OF ADDISON, TEXAS

Huitt - Zollars, Inc.
3131 Mckinney Ave., Suite 600, Dallas, TX 75204
Phone (214) 871-3311/Fax (214) 871-0757

DESIGN	DRAWN	APPR.	SCALE	DATE	PROJECT NO.	NO.
HZI	HZI	DEM	1"=20'	NOV 2003	01-3220-01	10

h:\proj\01322001\dgn\322001LS01.DGN