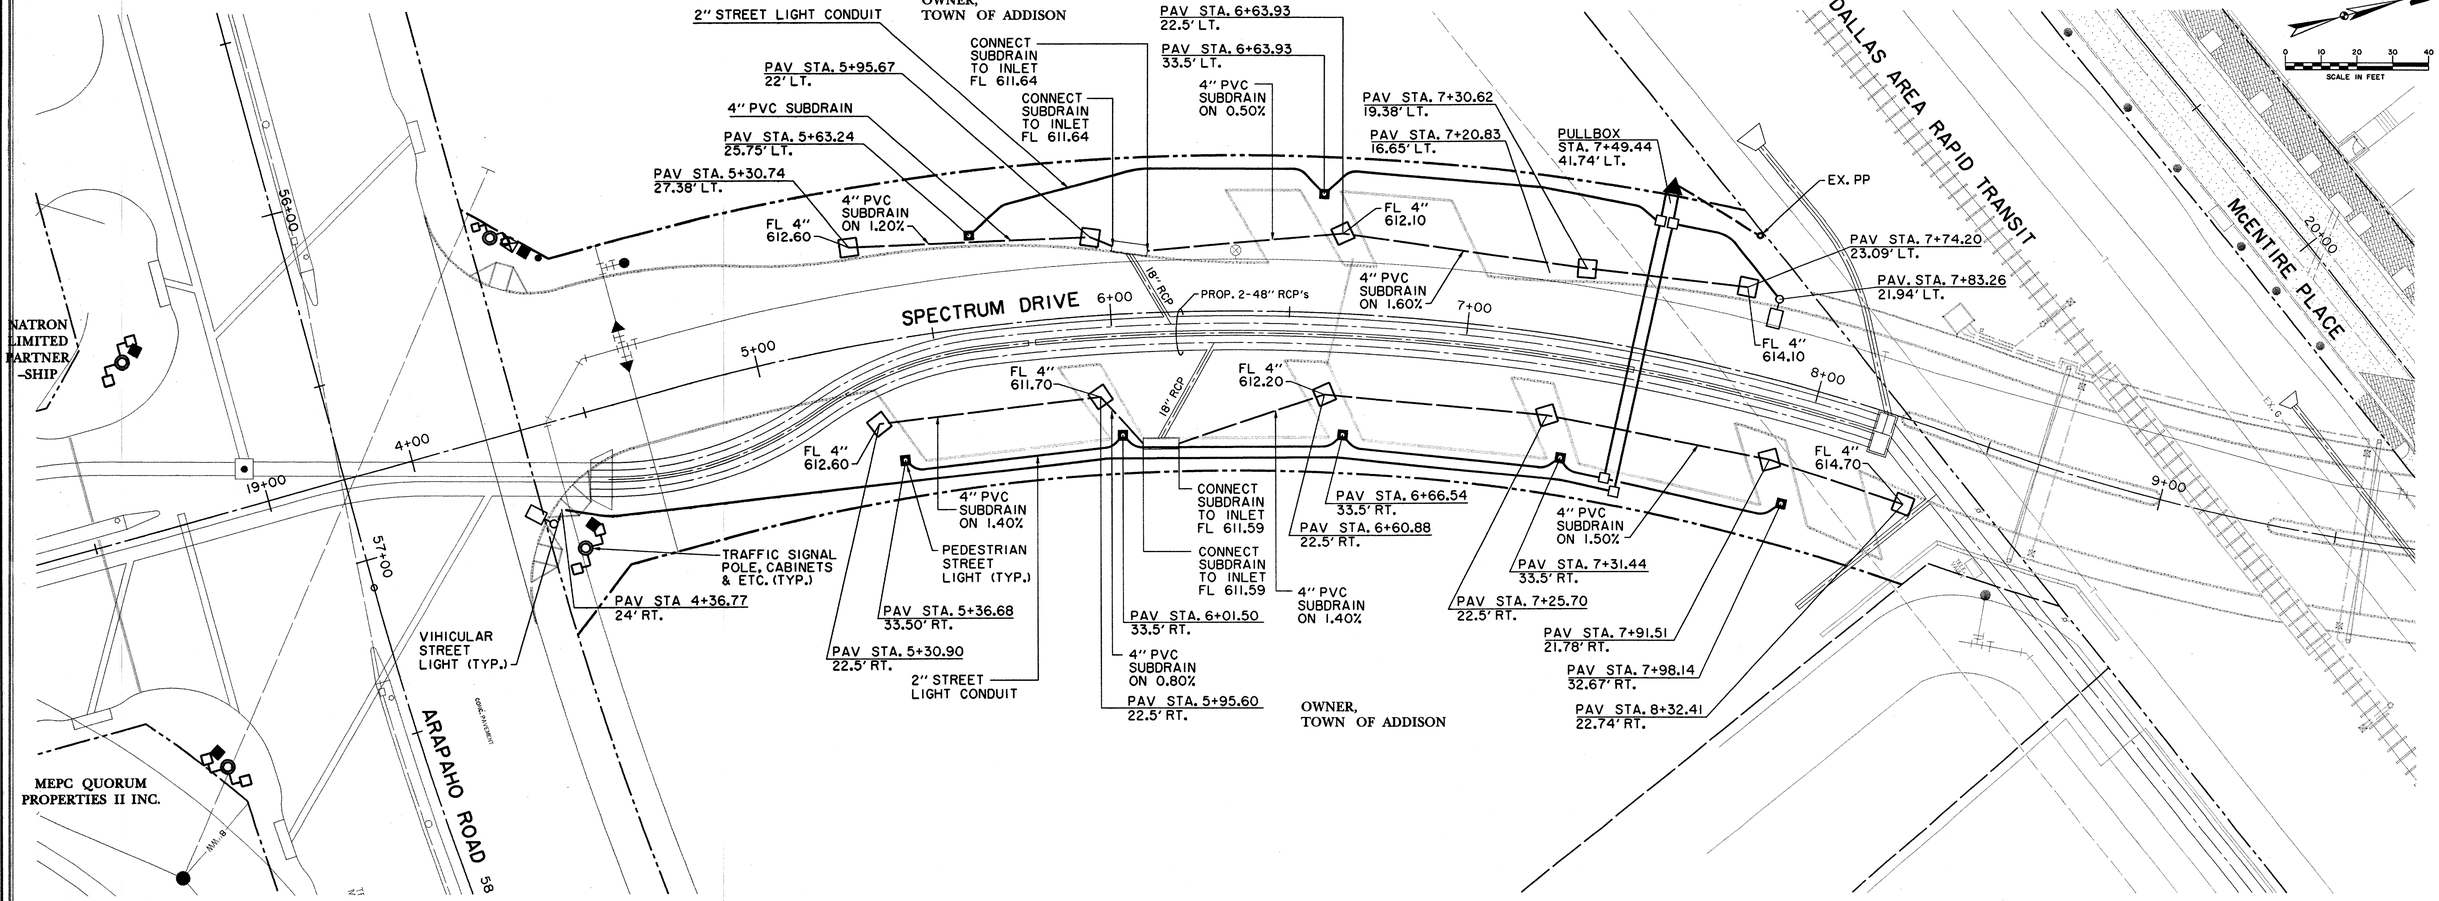

BENCHMARKS:

"□" CUT SOUTHWEST CORNER OF CURB INLET, WEST SIDE OF SPECTRUM DRIVE, ±30' NORTH OF MORRIS AVENUE.
ELEV. 611.84

"X" CUT ON CONC. TOP OF CURB OF MEDIAN NOSE ON SPECTRUM DRIVE AT INTERSECTION OF McENTIRE PLACE.
ELEV. 619.30

NOTE:

CENTER TO CENTER TREE DIMENSIONS ARE MEASURED ALONG THE CENTERLINE OF THE STREET.

STATE OF TEXAS
DAVID E. MEYERS
81512
REGISTERED
PROFESSIONAL ENGINEER
1/5/04

DATE	DESCRIPTION	REF NO.
1/05/04	ISSUED FOR CONSTRUCTION	
11/07/03	ISSUED FOR BID	

STREETSCAPE PLAN

SPECTRUM DRIVE EXTENSION

TOWN OF ADDISON, TEXAS

Huitt - Zollars, Inc.
3131 Mckinney Ave., Suite 600, Dallas, TX 75204
Phone (214) 871-3311/Fax (214) 871-0757

DESIGN	DRAWN	APPR.	SCALE	DATE	PROJECT NO.	NO.
HZI	HZI	DEM	1"=20'	NOV 2003	01-3220-01	10

h:\proj\01322001\dgn\322001LS01.DGN

h:\proj\01322001\dgn\322001LS01.DGN
PRF ROTATION=90.000000
FS:\SS\USERSCREEN.TBL
$40THN, 322001RWYLOGN, 4,7,9-15,17,18,21-24,27-31,34,38,39,42-48,58,60,61
$40THS, 322001RWYLOGN, 1-3,5,6,8,10-14,16,19,20,25,26,32,33,35-37,40,41,49,50,52-57,59
$40TOPO, 322001RWYLOGN, 1-37,39,40,43,45-47,50-83
$40UTIL, 322001RWYLOGN, 38,48,49