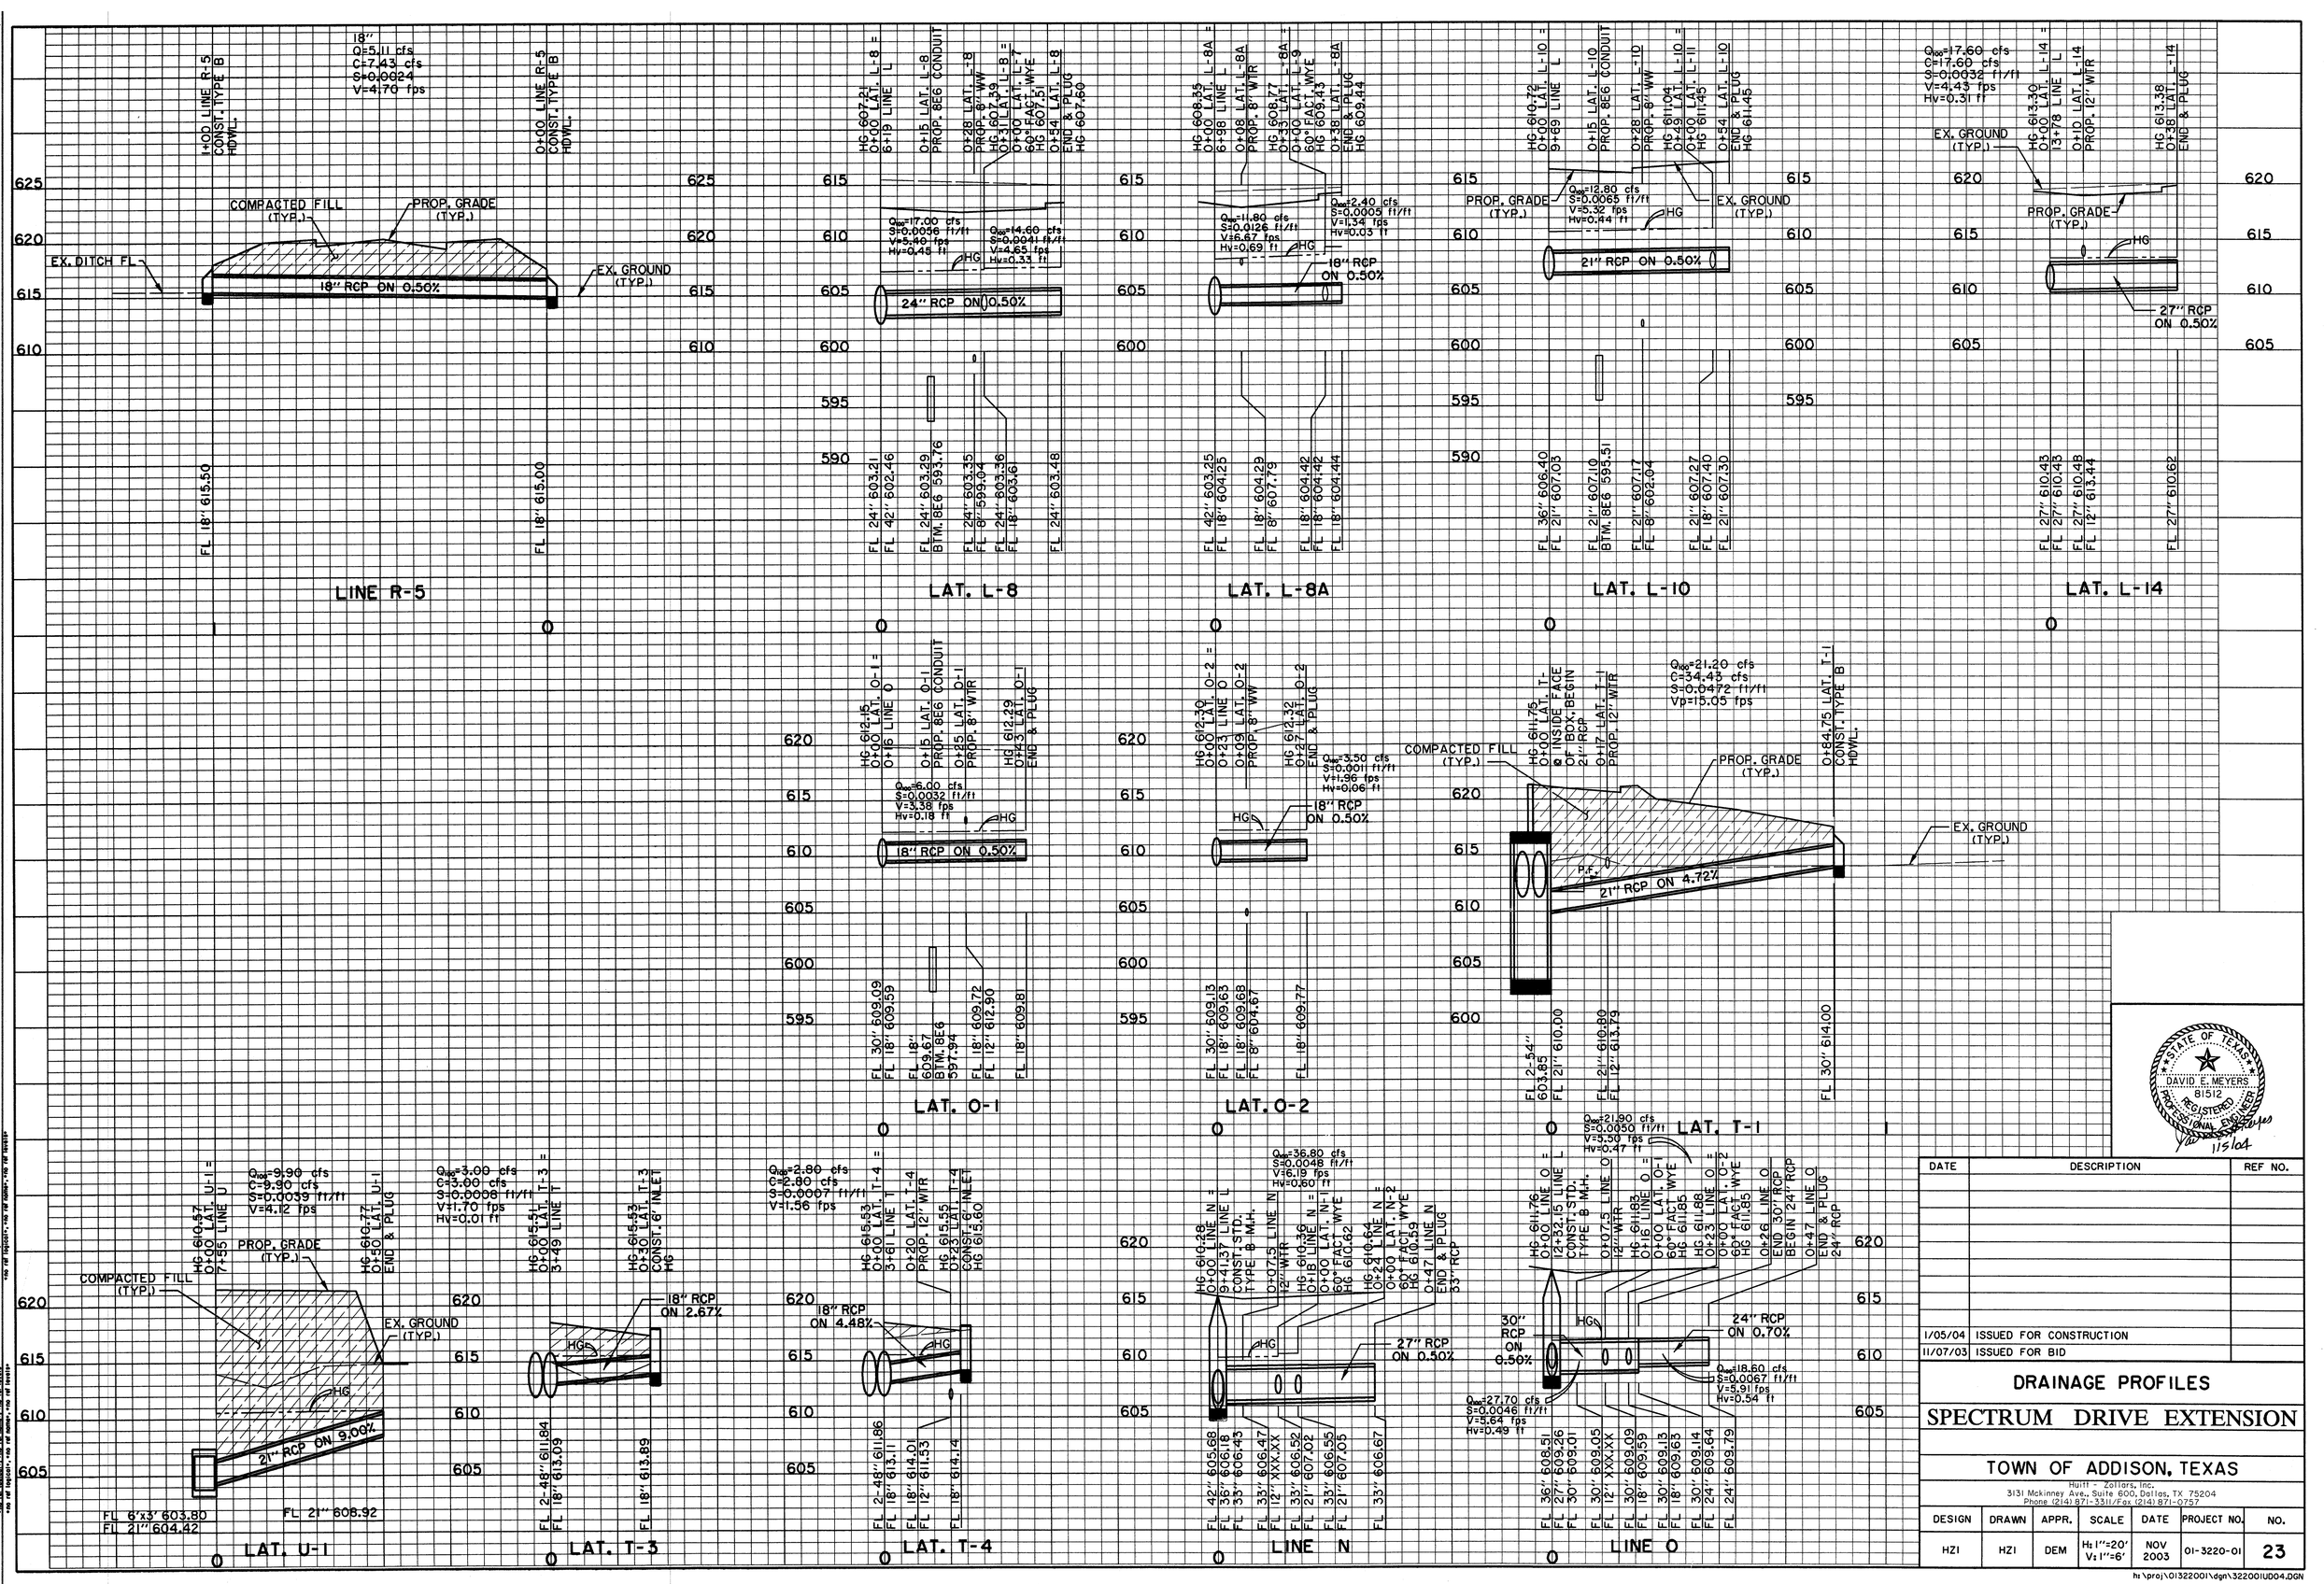

h:\proj\01322001\dgn\32200IUD04.dgn
Tue Dec 30 13:44:46 2003
\\VDOALL1\SE\DISK01\PLOTTING\400V\32200IUD04.prf
PRF ROTATION=0.000000
Fil:\01\VDISK01.TIL
no rsf layout, *no rsf name*, *no rsf levels*

DATE	DESCRIPTION	REF NO.
1/05/04	ISSUED FOR CONSTRUCTION	
11/07/03	ISSUED FOR BID	

DRAINAGE PROFILES

SPECTRUM DRIVE EXTENSION

TOWN OF ADDISON, TEXAS

Huitt - Zollars, Inc.
3131 Mckinney Ave., Suite 600, Dallas, TX 75204
Phone (214) 871-3311/Fax (214) 871-0757

DESIGN	DRAWN	APPR.	SCALE	DATE	PROJECT NO.	NO.
HZI	HZI	DEM	H: 1"=20' V: 1"=6'	NOV 2003	01-3220-01	23

h:\proj\01322001\dgn\32200IUD04.DGN