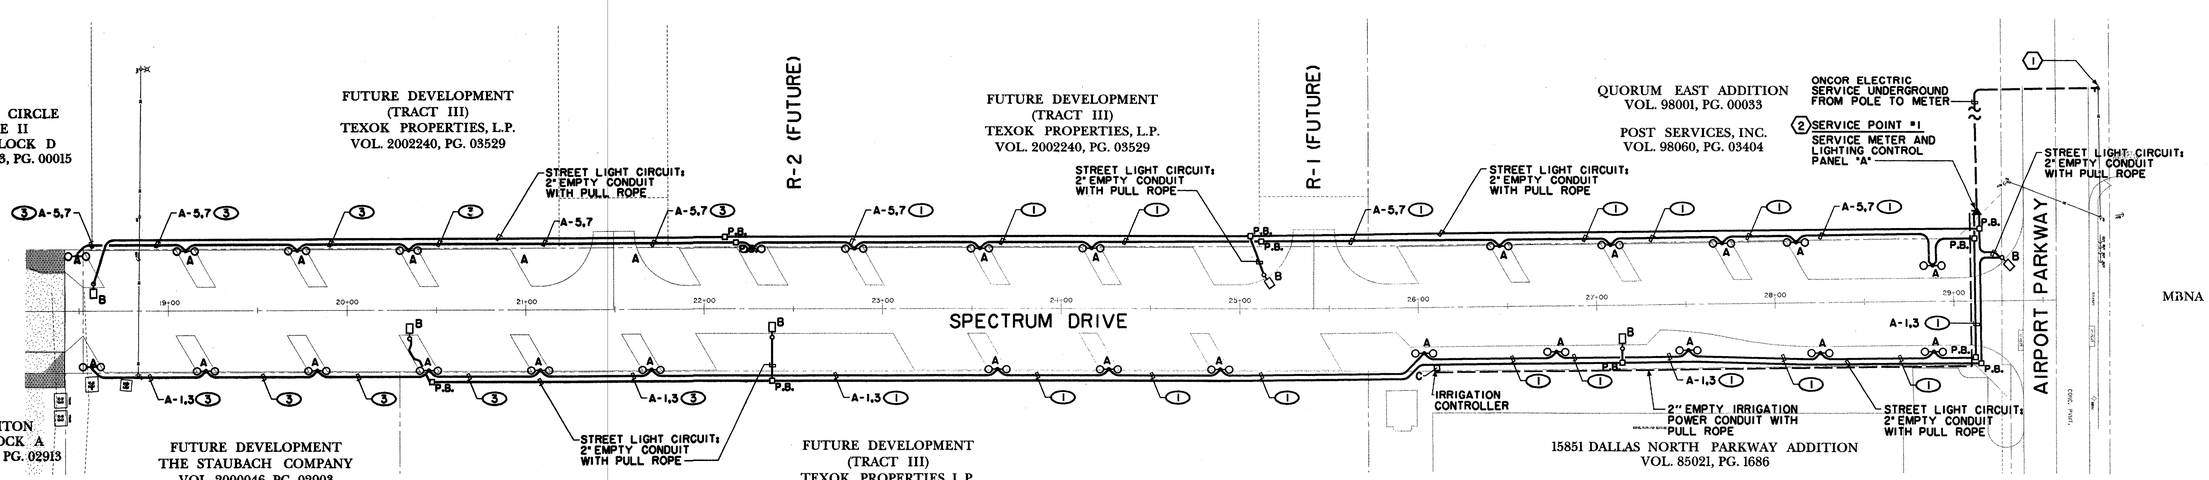

REFER TO NOTES AND DETAILS ON SHEET 55

1/54 BASE BID : LIGHTING PLAN

SCALE: 1"=40'-0"

KEY NOTES

NUMBER	DESCRIPTION
1	ONCOR ELECTRIC SERVICE POLE WITH AERIAL-TO-UNDERGROUND TRANSITION.
2	PROVIDE METER BANK IN NEMA 3R ENCLOSURE. MOUNT ON STEEL CHANNEL FRAME. CONSTRUCT FRAME TO SUPPORT METERS, CONTACTOR PANEL, DISCONNECT SWITCHES, PANELBOARD, TIME SWITCH AND PHOTOCELL. REFER TO DETAILS ON SHEET 55.

LIGHTING CIRCUIT CONDUCTOR SCHEDULE

MARK	WIRE
1	(2) #4, #8 GROUND
2	(2) #6, #8 GROUND
3	(2) #8, #8 GROUND

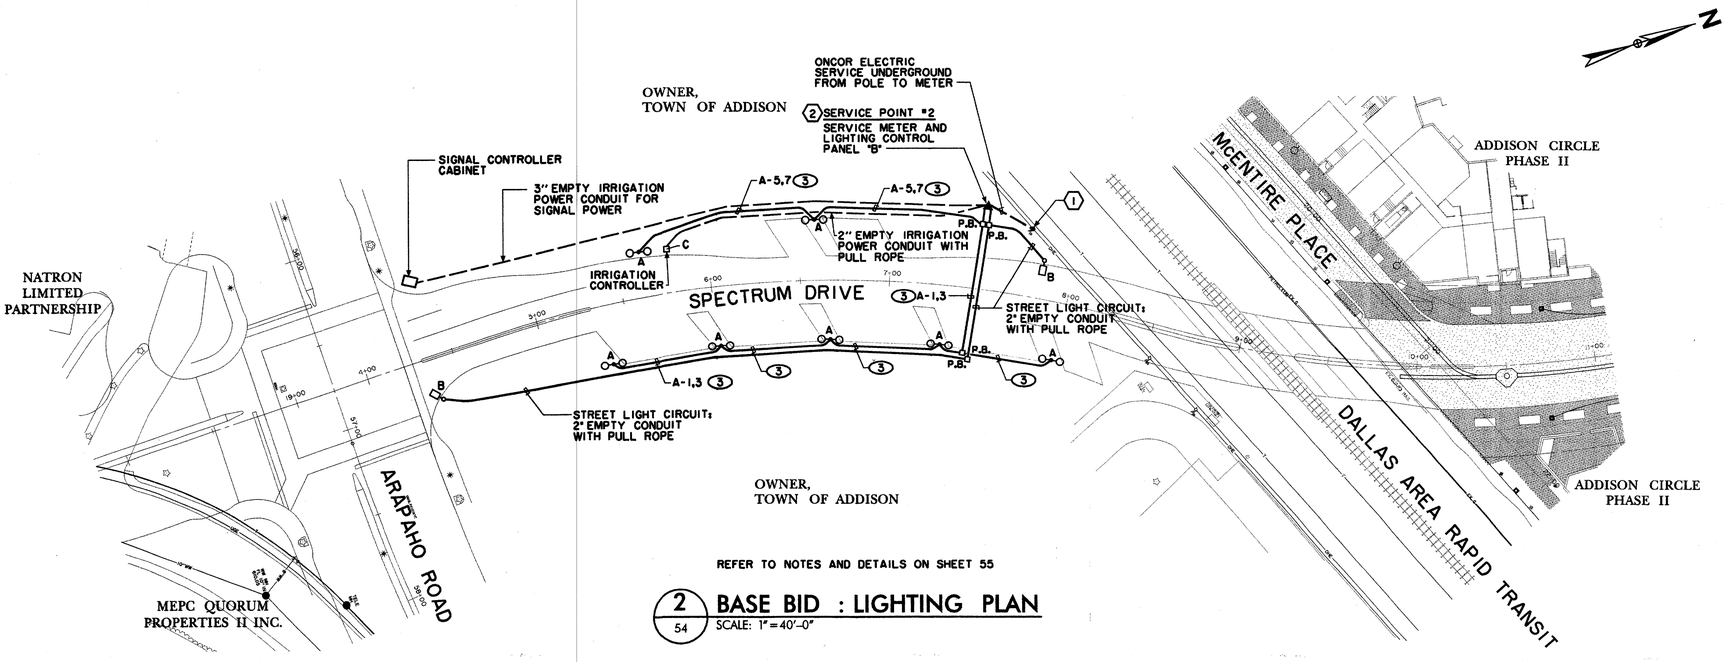

REFER TO NOTES AND DETAILS ON SHEET 55

2/54 BASE BID : LIGHTING PLAN

SCALE: 1"=40'-0"

BENCHMARKS:

'□ " CUT SOUTHWEST CORNER OF CURB INLET, WEST SIDE OF SPECTRUM DRIVE, ±30' NORTH OF MORRIS AVENUE. ELEV. 611.84

'□ " CUT ON TOP EAST END OF CURB INLET ON NORTH SIDE OF MORRIS AVENUE AND ±150' EAST OF QUORUM DRIVE CENTERLINE. ELEV. 616.39

"X" CUT ON CONC. TOP OF CURB OF MEDIAN NOSE ON SPECTRUM DRIVE AT INTERSECTION OF McENTIRE PLACE. ELEV. 619.30

STATE OF TEXAS
RICHARD L. DICKERSON
69306
REGISTERED
PROFESSIONAL
ENGINEER
11/5/03

DATE	DESCRIPTION	REF NO.
1/05/04	ISSUED FOR CONSTRUCTION	
11/07/03	ISSUED FOR BID	

BASE BID
STREET LIGHT CONDUIT & POWER PLAN
SPECTRUM DRIVE EXTENSION

TOWN OF ADDISON, TEXAS

Hulitt - Zollars, Inc.
3131 Mckinney Ave., Suite 600, Dallas, TX 75204
Phone (214) 871-3311/Fax (214) 871-0757

DESIGN	DRAWN	APPR.	SCALE	DATE	PROJECT NO.	NO.
HZI	HZI	DEM	1"=40'	AUG 2003	01-3220-01	54

h:\proj\01\3220\01\dgn\32200UE06.DGN