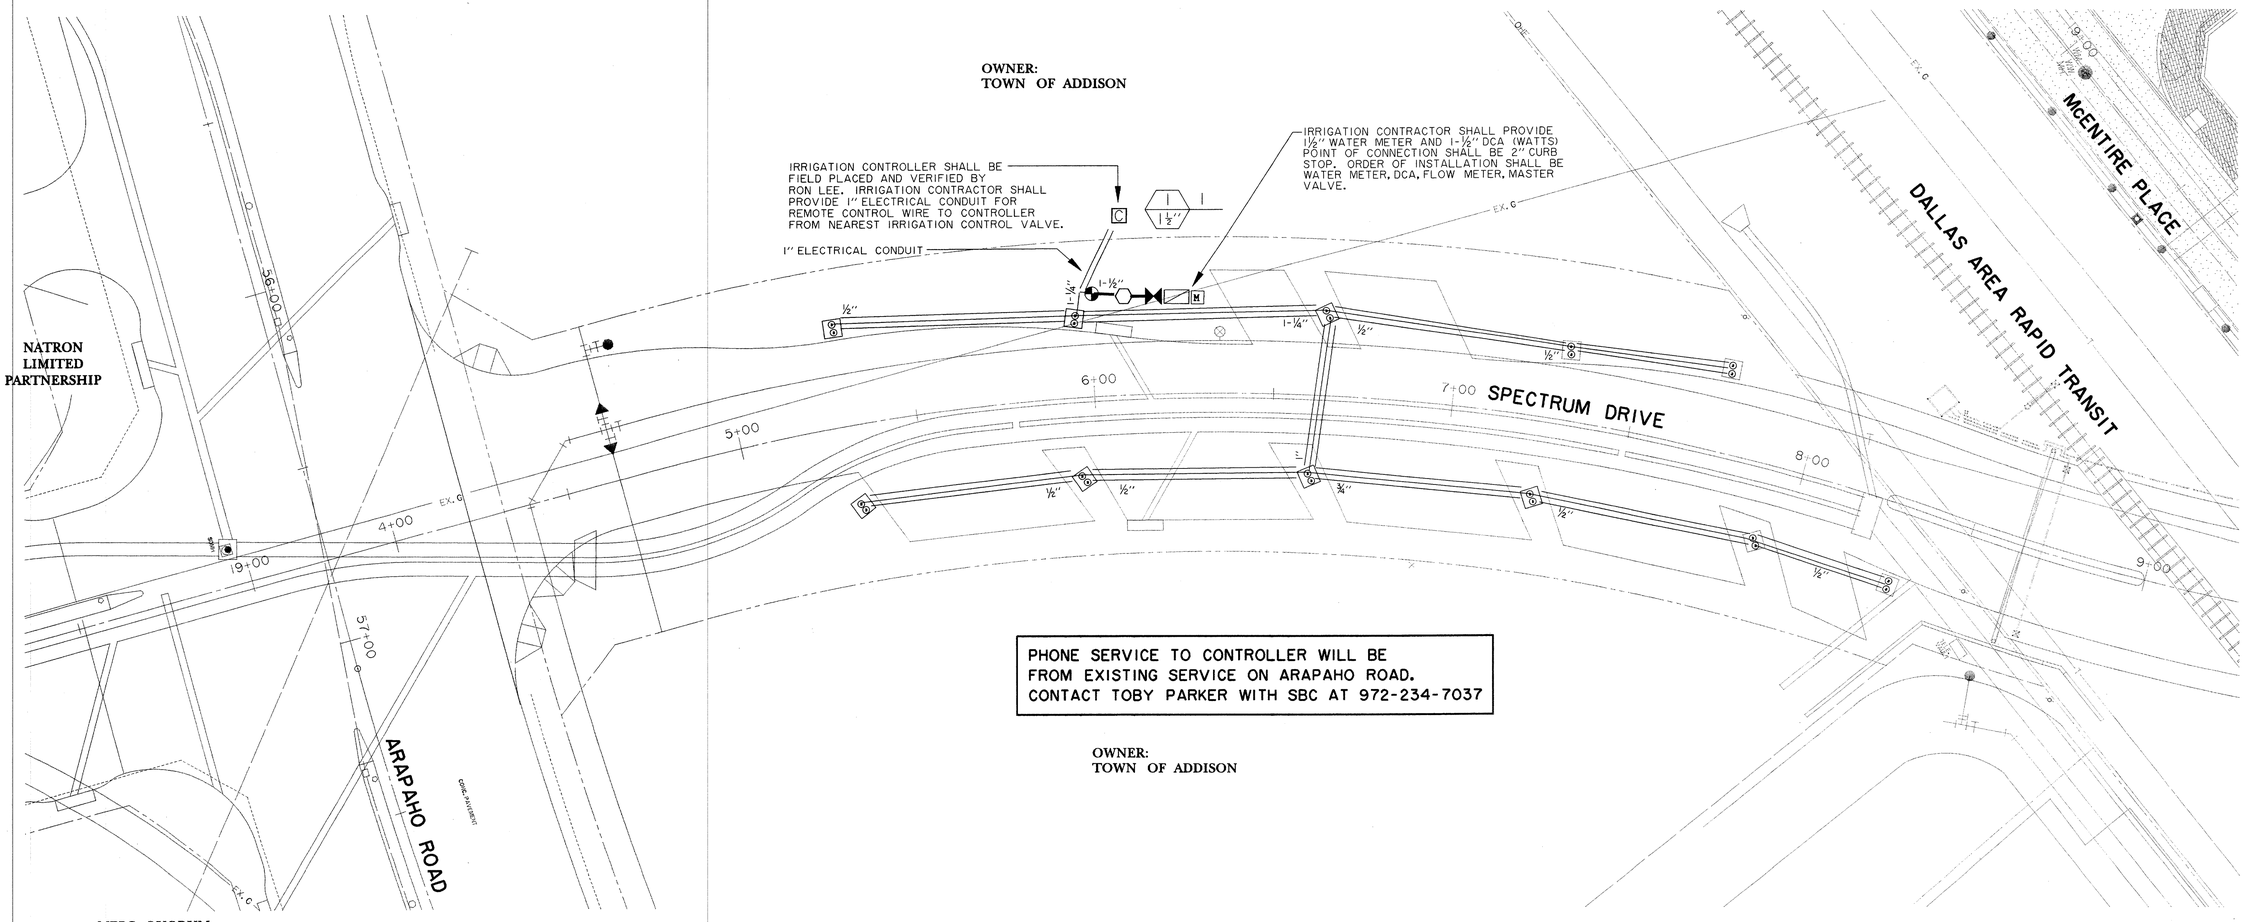


**BENCHMARKS:**

"□" CUT SOUTHWEST CORNER OF CURB INLET, WEST SIDE OF SPECTRUM DRIVE, ±30' NORTH OF MORRIS AVENUE.
ELEV. 611.84

"X" CUT ON CONC. TOP OF CURB OF MEDIAN NOSE ON SPECTRUM DRIVE AT INTERSECTION OF McENTIRE PLACE.
ELEV. 619.30

STATE OF TEXAS
STEPHEN C. BERKENBILE
6235
LICENSED IRRIGATOR

| DATE | DESCRIPTION | REF NO. |
|---|---|---|
| | | |
| | | |
| | | |
| | | |
| | | |
| | | |
| | | |
| | | |
| | | |
| 1/05/04 | ISSUED FOR CONSTRUCTION | |
| 11/07/03 | ISSUED FOR BID | |

# IRRIGATION PLAN

# SPECTRUM DRIVE EXTENSION

## TOWN OF ADDISON, TEXAS


Hulitt - Zollars, Inc.
3131 Mckinney Ave., Suite 600, Dallas, TX 75204
Phone (214) 871-3311/Fax (214) 871-0757


| DESIGN | DRAWN | APPR. | SCALE | DATE | PROJECT NO. | NO. |
|---|---|---|---|---|---|---|
| HZI | HZI | SCB | 1"=20' | NOV 2003 | 01-3220-01 | 69 |


STEPHEN C BERKENBILE & ASSOCIATES
IRRIGATION DESIGN CONSULTANTS
2355 JOHNSON ROAD
SOUTHLAKE, TX 76092
METRO(817) 817-379-9853
FAX (817) 431-1066