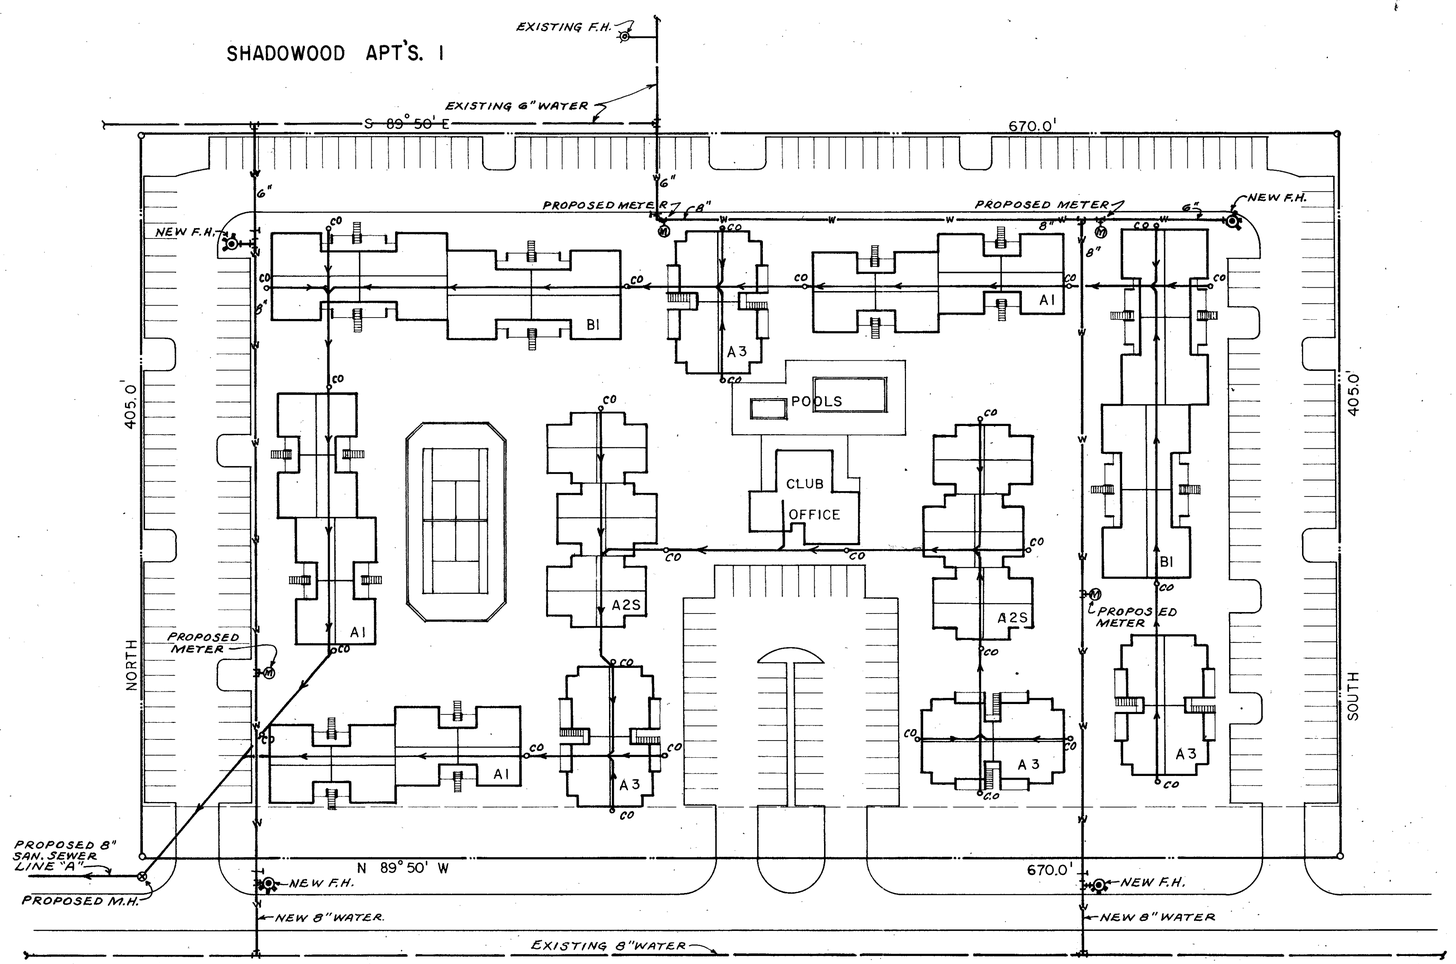

N

1" = 40'

2/5

SITE UTILITY PLAN

SHADOWOOD APARTMENTS 3

ADDISON, TEXAS

JOB NO. C1076 | DATE: MAR. 15, 1977

REV.

STATE OF TEXAS
DONALD E. DAVIS
5459
REGISTERED
PROFESSIONAL ENGINEER

Donald E. Davis
Consulting Engineers
3000 McKinney Ave./Dallas, Texas 75204