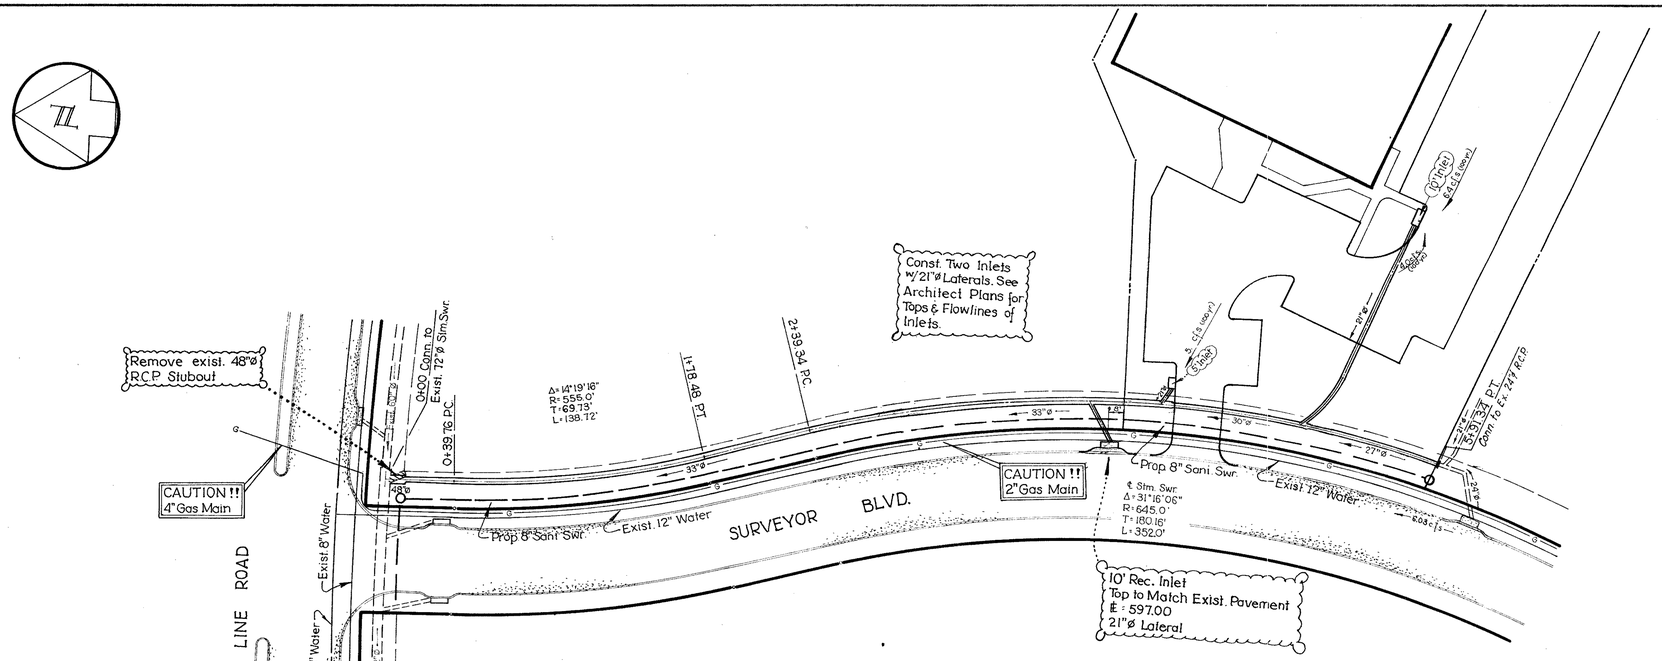

CAUTION !!! Underground telephone cable and gas main in R.O.W. Exact location unknown. Prior to beginning construction, contact Mr. Roy Derr of Southwestern Bell Telephone Co. (Phone #464-7766) and Mr. Harris of Lone Star Gas Co. (Phone #242-4231)

B.M.
"□" on top of inlet on the East side of Surveyor and 30' South of Belt Line
Elev. 596.46

CITY OF ADDISON
APPROVED
FOR CONSTRUCTION
BUILDING DEPARTMENT
DATE
NOTE: CONTRACTOR IS HEREBY INSTRUCTED TO EXERCISE CARE TO [illegible] OR EXCEEDING ALL REQUIREMENTS OF [illegible] AND LOCAL CODES AND/OR ORDINANCES [illegible] APPLICABLE TO HIS WORK. APPROVAL OF THESE [illegible] SHALL NOT BE CONSTRUED TO RELIEVE [illegible] RESPONSIBILITY OR IMPLY VARIANCE TO [illegible]

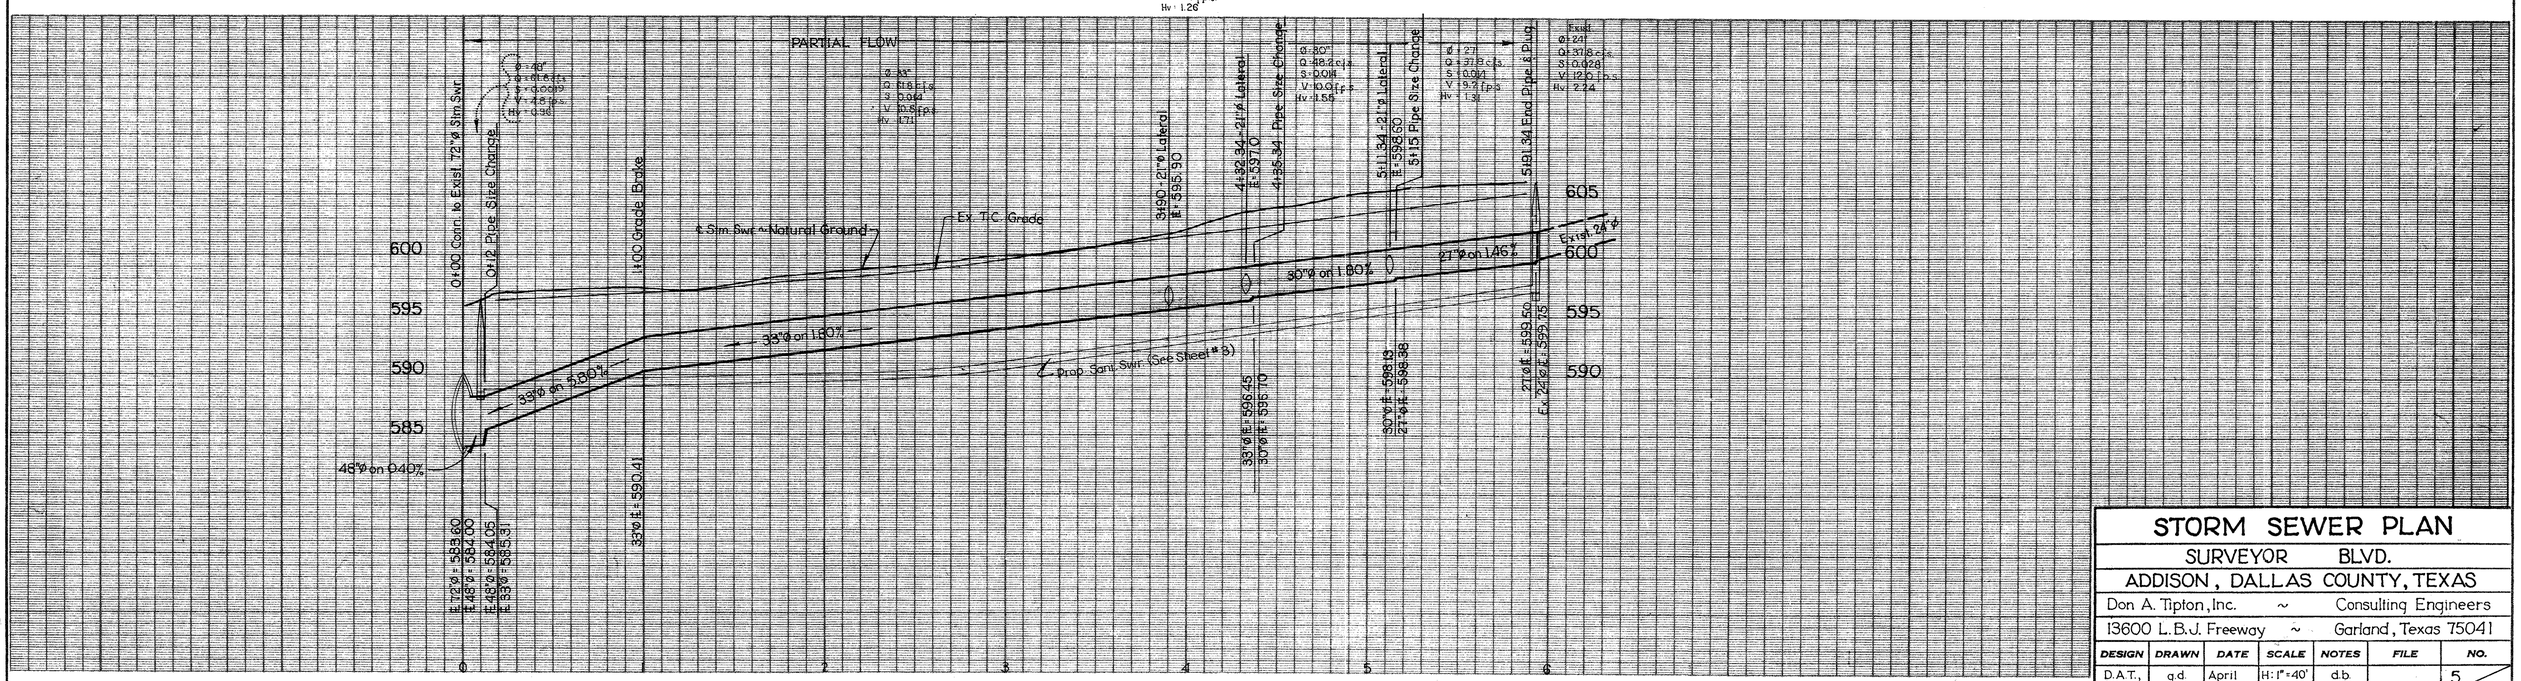

STORM SEWER PLAN

SURVEYOR BLVD.

ADDISON, DALLAS COUNTY, TEXAS

Don A. Tipton, Inc. ~ Consulting Engineers

13600 L.B.J. Freeway ~ Garland, Texas 75041

DESIGN	DRAWN	DATE	SCALE	NOTES	FILE	NO.
D.A.T., Inc.	q.d.	April 1982	H: 1" = 40' V: 1" = 6'	d.b.		5/5

#1427