SITE PLAN - 1"=20'

NOTE: This Contractor Responsible For All Final Grading and Landscaping. This Contractor To Coordinate Grading With Tank Contractor During Construction.

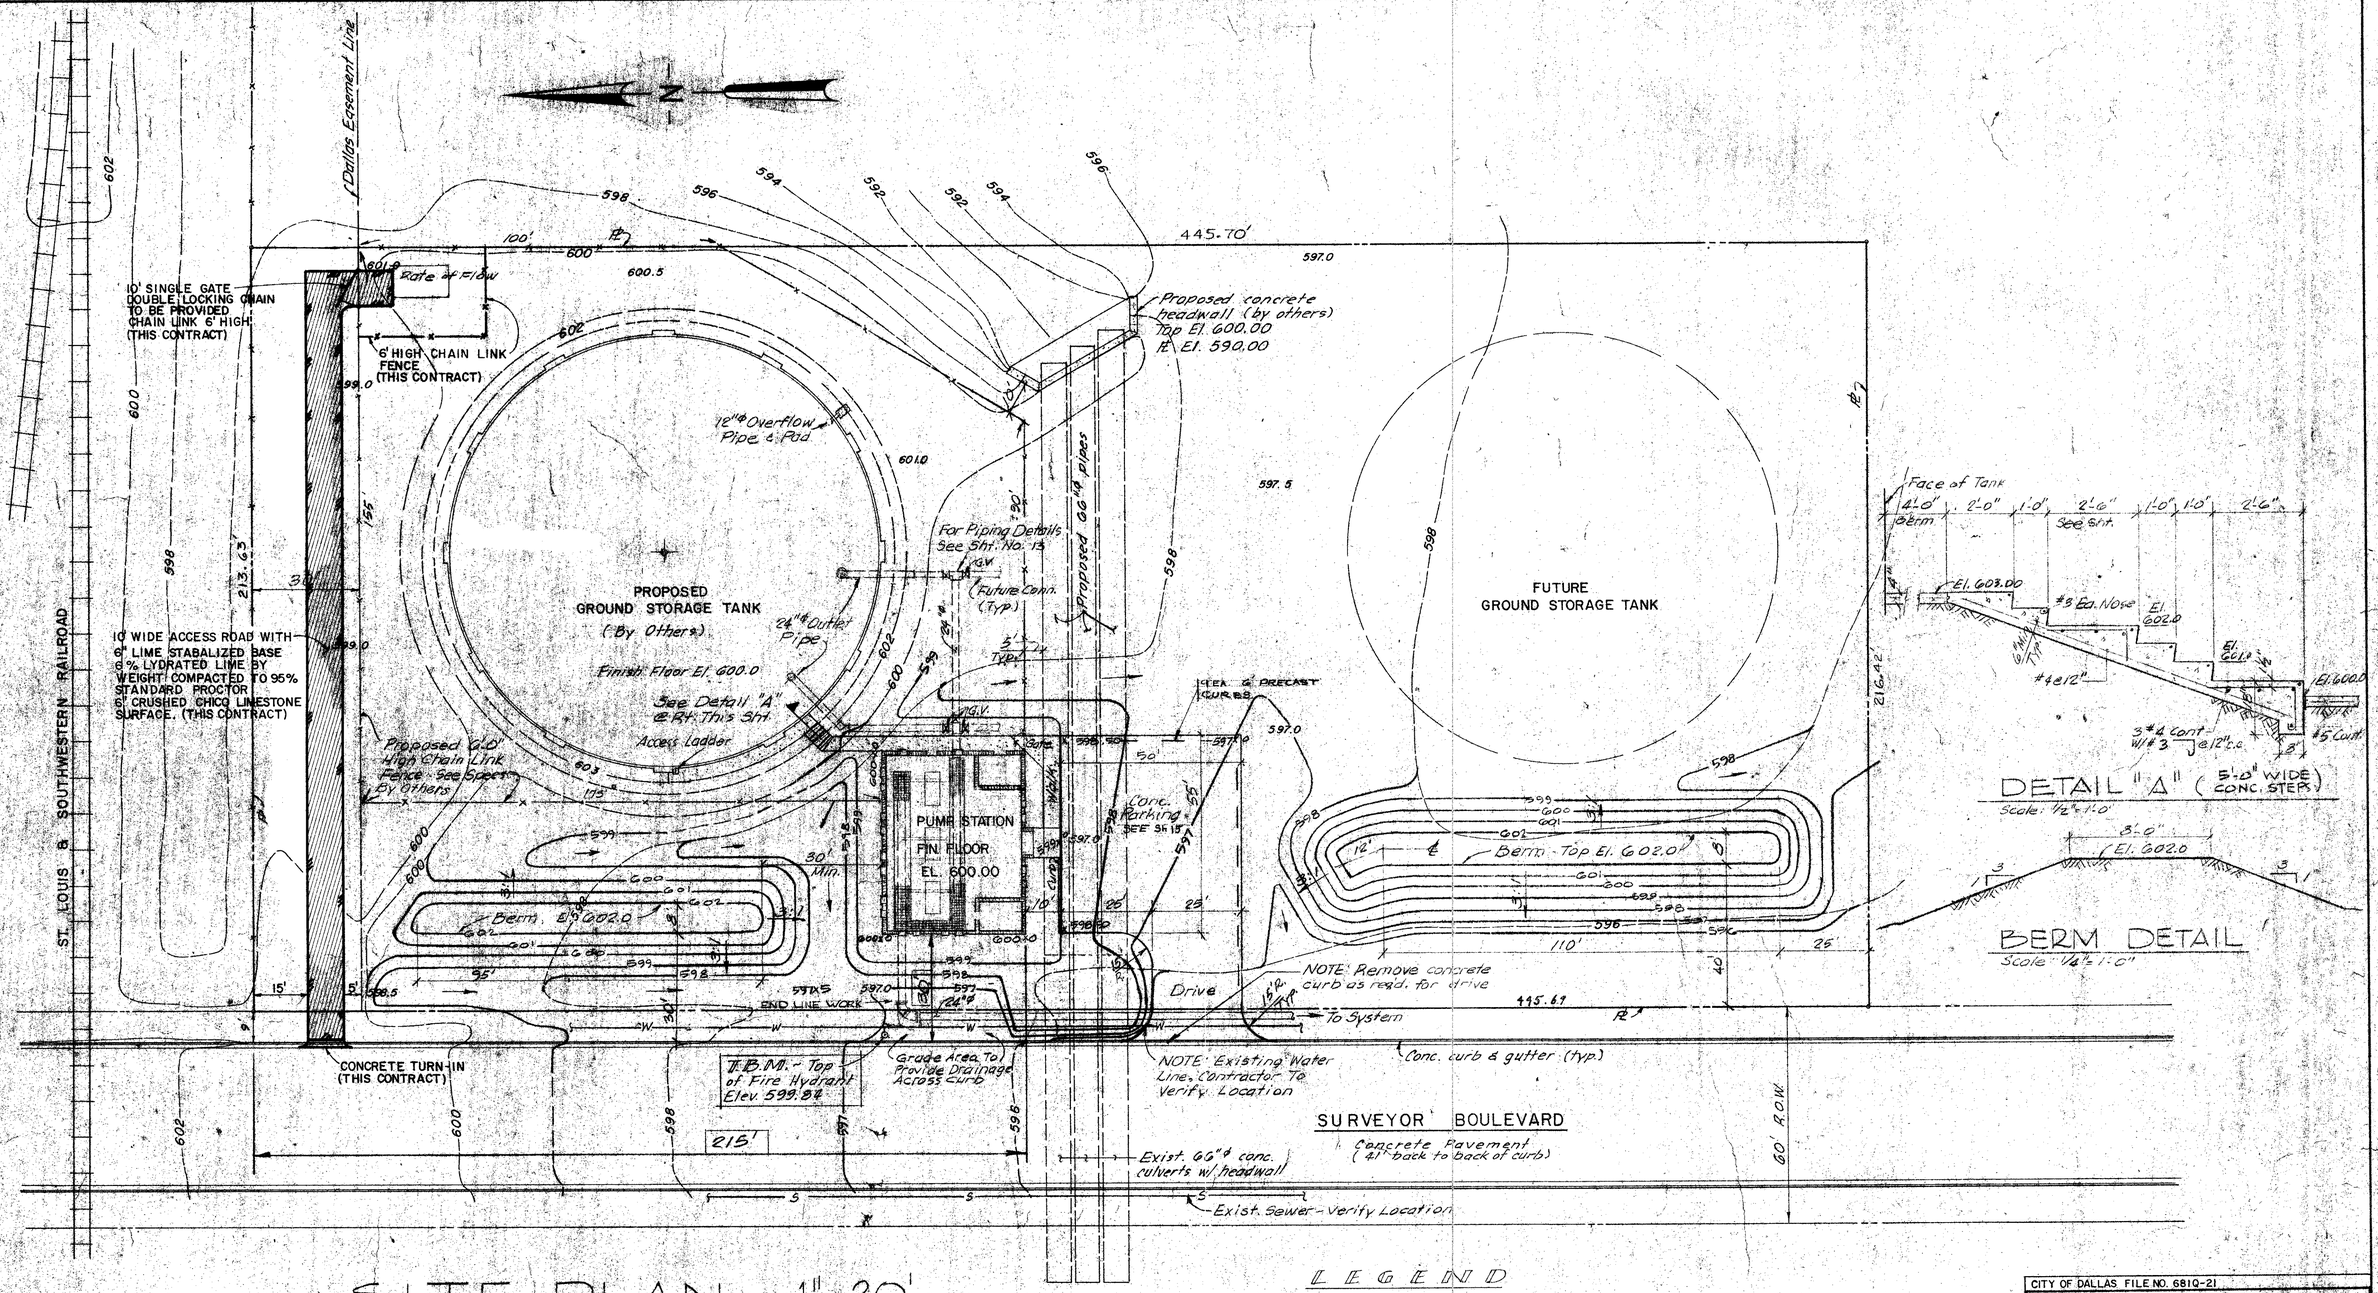

LEGEND

- 600 — Existing Contours
- 599.5 — Existing Spot Elevation
- 599 — Finished Grades
- 598.5 — Fin. Spot Elevation

CITY OF DALLAS FILE NO. 6810-21

CITY OF ADDISON
DALLAS COUNTY, TEXAS

WATER IMPROVEMENTS

RATE OF FLOW CONTROLLER ACCESS ROAD

GINN & STACY, INC.
CONSULTING ENGINEERS — DALLAS, TEXAS

DESIGNED BY: J.O.S. | SCALE: 1"=20' | Sheet 4 of 6
DRAWN BY: G.L.H. | DATE: 1978

STATE OF TEXAS — JOHN O. STACY — 34391 — REGISTERED PROFESSIONAL ENGINEER