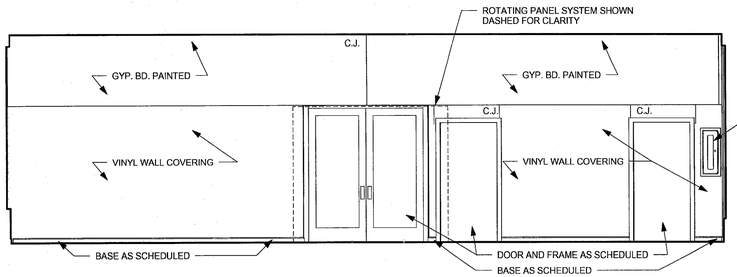

1 Interior Elevation 1-A
1/4" = 1'-0"

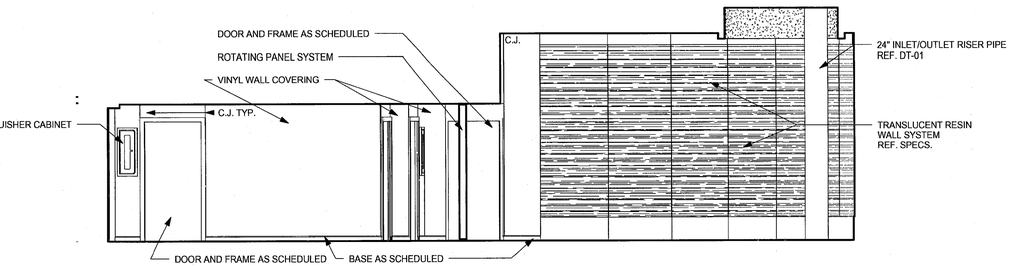

2 Interior Elevation 1 - B
1/4" = 1'-0"

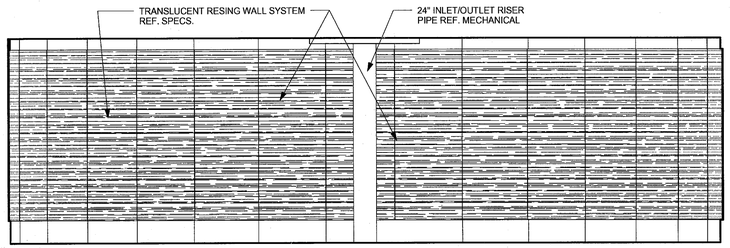

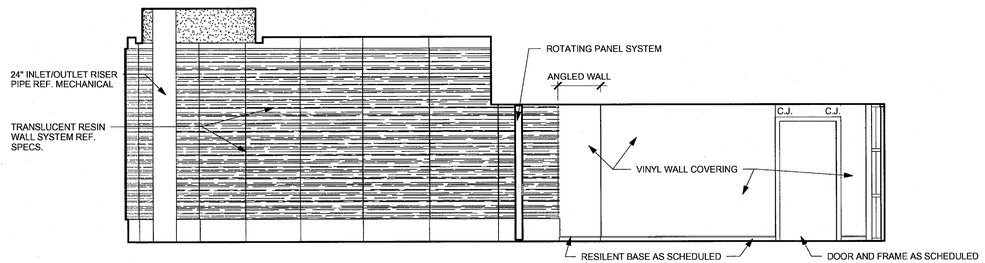

3 Interior Elevation 1 - C
1/4" = 1'-0"

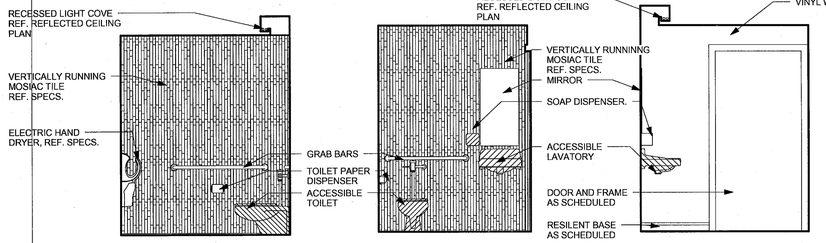

4 Interior Elevation 1 - D
1/4" = 1'-0"

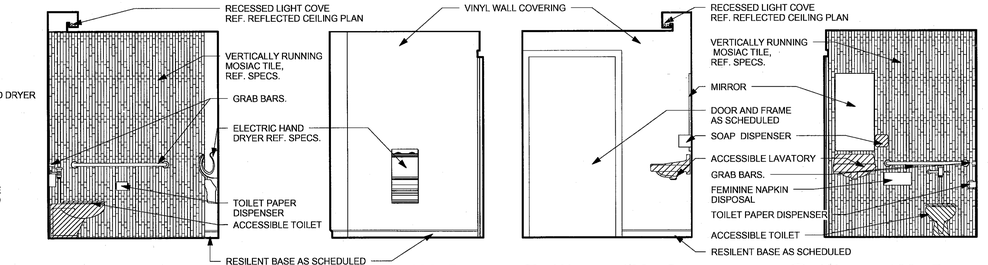

5 Men 105 - A
3/8" = 1'-0"

6 Men 105 - B
3/8" = 1'-0"

7 Men 105 - C
3/8" = 1'-0"

8 Men 105 - D
3/8" = 1'-0"

9 Women 106 - A
3/8" = 1'-0"

10 Women 106 -B
3/8" = 1'-0"

11 Women 106 - C
3/8" = 1'-0"

12 Women 106 - D
3/8" = 1'-0"

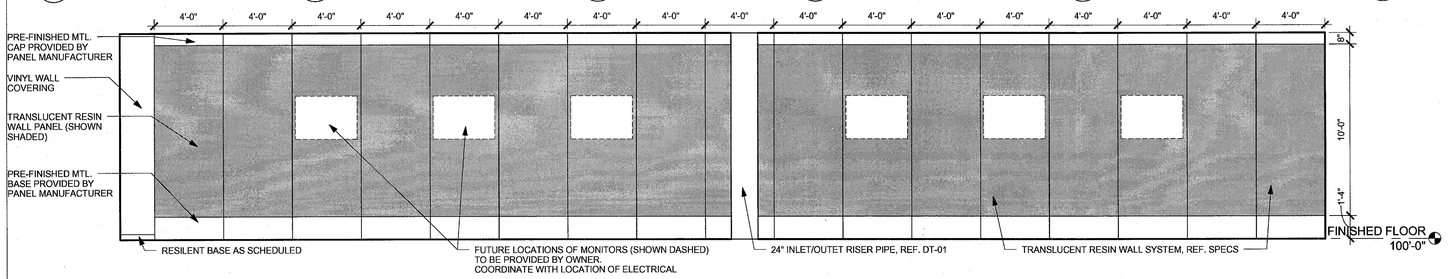

13 Interior Elevation - Panel Layout (SEGMENTED CURVED WALL DRAWN FLAT)
1/4" = 1'-0"

1/18/2011 3:28:45 PM

WRA Architects, Inc.
WRA Architects, Inc
13727 Noel Drive
Suite 1800
Dallas, Texas 75251
214.760.9977 voice
214.760.9978 fax
www.wraarchitects.com

FREESE NICHOLS
2220 San Jacinto Blvd., Suite 330
Denton, Texas 76205
Phone - (940) 387-4600
Fax - (940) 387-4677
Web - www.freese.com

REGISTERED ARCHITECT STATE OF TEXAS 13115

Town of Addison, Texas
SURVEYOR 1.5 MG EST
ARCHITECTURE
Interior Elevations

NO.	ISSUE	BY	DATE

FAN / JOB NO. AD09459
DATE 01/19/11
DESIGNED SMA
DRAWN SMA
REVISED -
CHECKED -
FILE NAME

VERIFY SCALE
Bar is one inch on origianl drawing. If not one inch on this sheet, adjust scale.
0 1"

SHEET
A-701