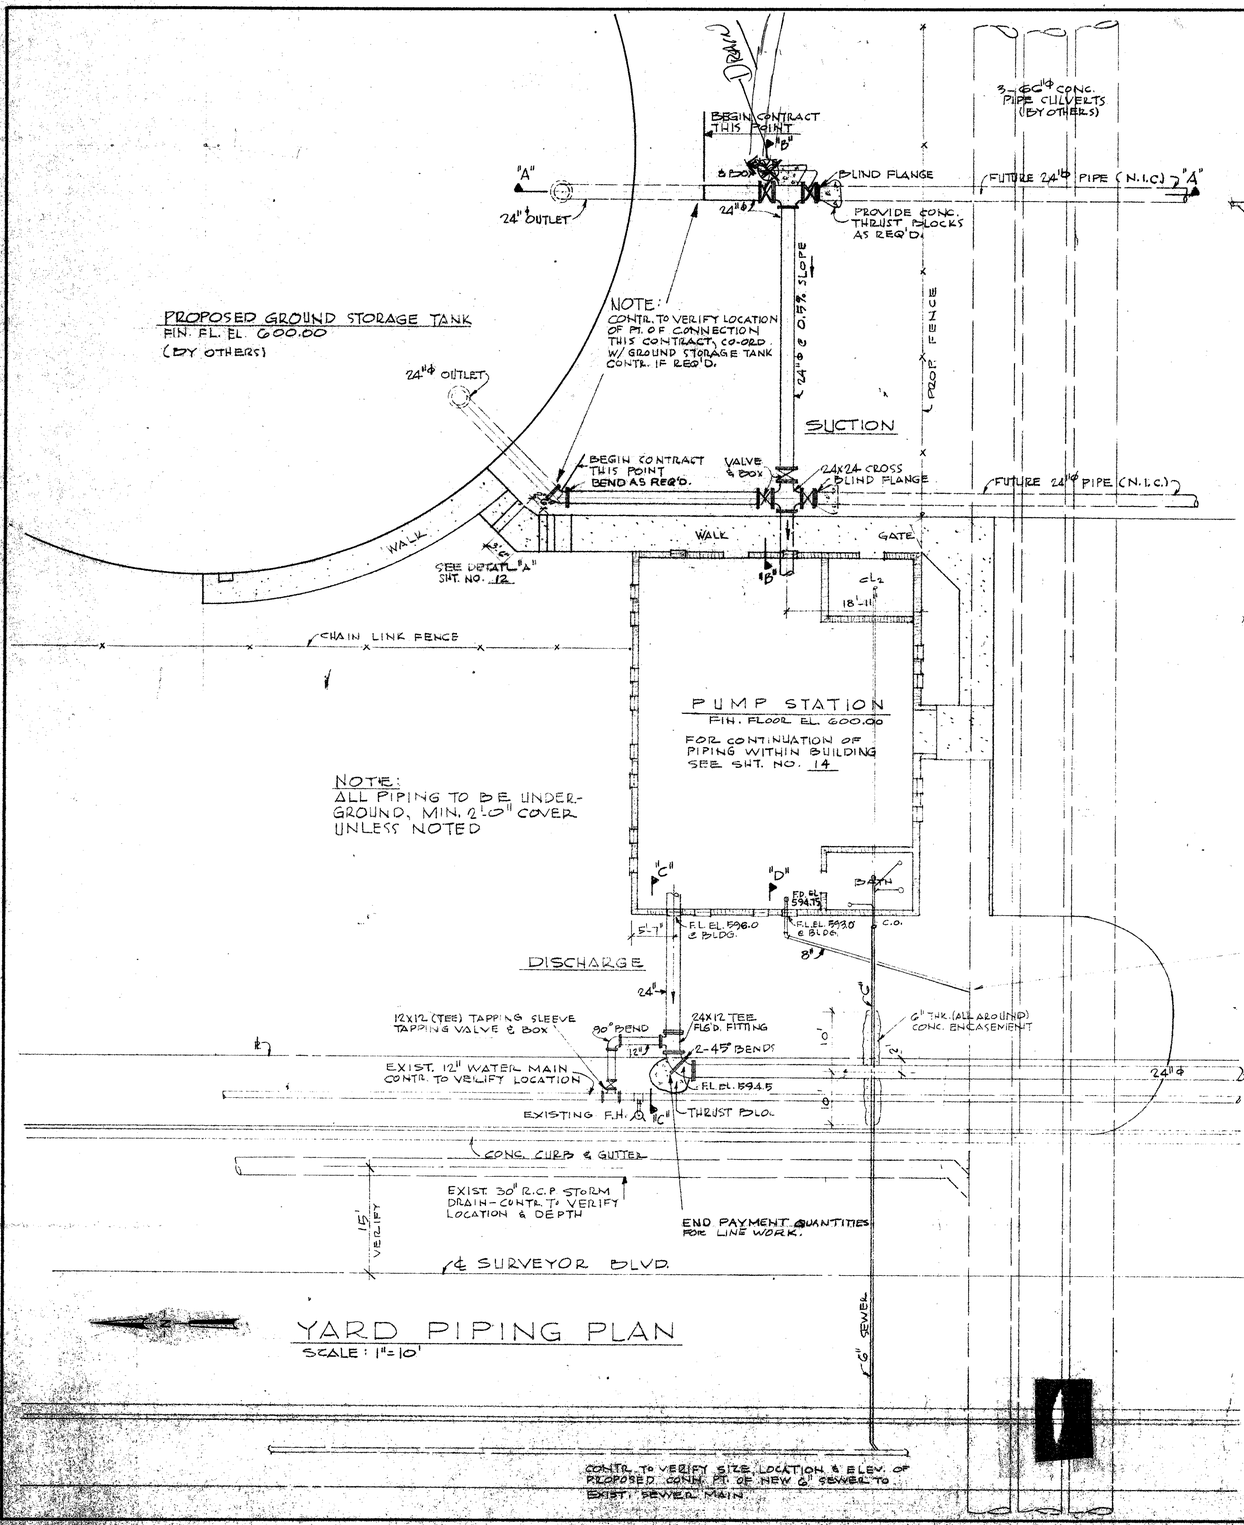

YARD PIPING PLAN
SCALE: 1"=10'

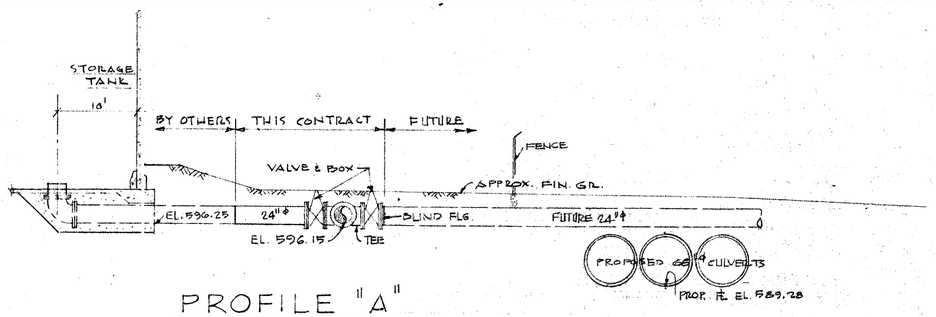

PROFILE "A"

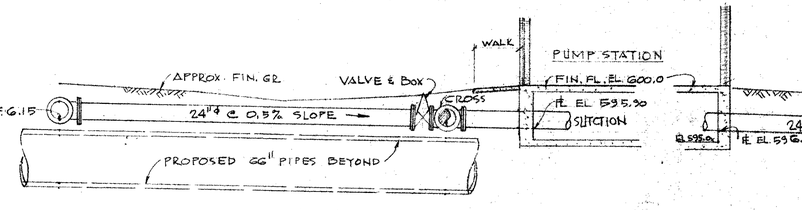

PROFILE "B"

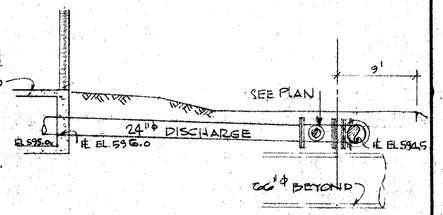

PROFILE "C"

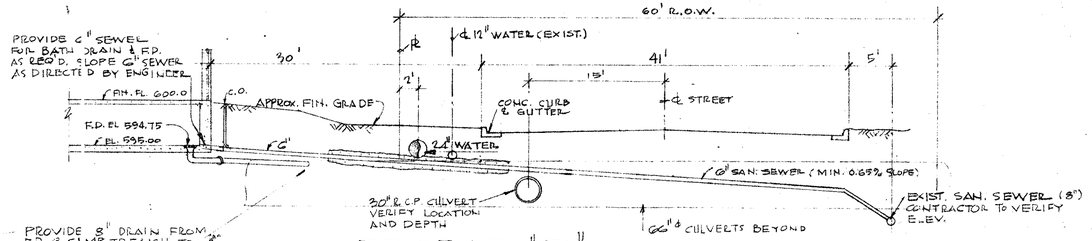

PROFILE "D"
NOT TO SCALE

NOTE: 1. CONTRACTOR TO OPEN CUT AND VERIFY ALL UTILITIES PRIOR TO INSTALLATION OF SEWER MAIN.

2. VALVES MAY BE GATE OR BUTERFLY UNLESS SPECIFICALLY DESIGNATED.

CITY OF ADDISON
DALLAS COUNTY, TEXAS

WATER PUMP STATION AND WATER MAINS

YARD PIPING

GINN & STACY, INC.
CONSULTING ENGINEERS — DALLAS, TEXAS

DESIGNED BY: WMG | SCALE: AS SHOWN | Sheet 13 of 24
DRAWN BY: GF | DATE: AUG. 77

STATE OF TEXAS — H. WAYNE GINN — 3142 — REGISTERED PROFESSIONAL ENGINEER