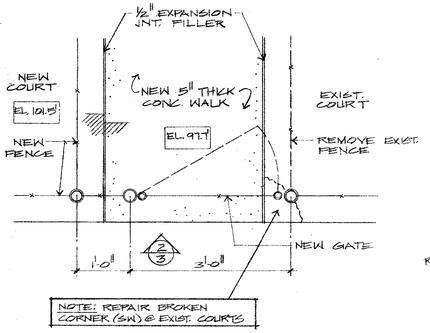

1 PLAN DET. @ NEW & EXIST. CRTS.
SCALE 3/4"=1'-0"

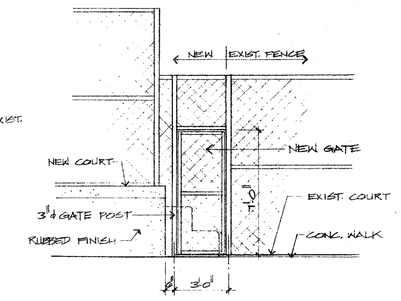

2 ELEV. @ NEW & EXIST. COURTS
SCALE 1/4"=1'-0"

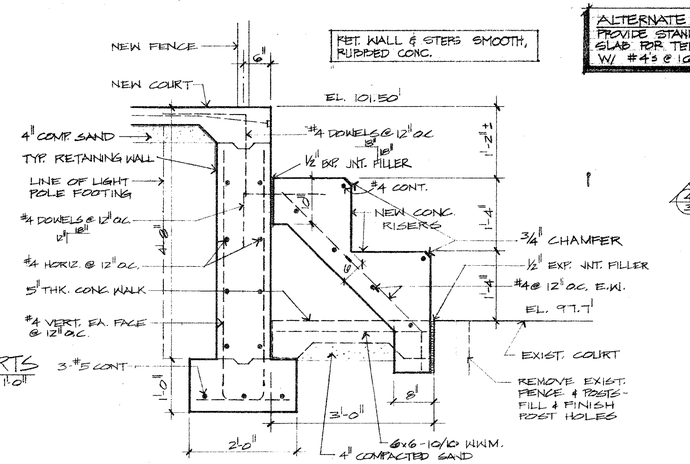

3 RISERS BETWEEN NEW & EXIST. COURTS
SCALE 3/4"=1'-0"

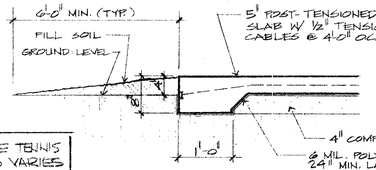

4 TYP. SLAB DETAIL
SCALE 3/4"=1'-0"

ALTERNATE NO. 1
PROVIDE STANDARD, NON POST-TENSIONED SLAB FOR TENNIS COURTS, 5" THK. W/ #4's @ 15" O.C.

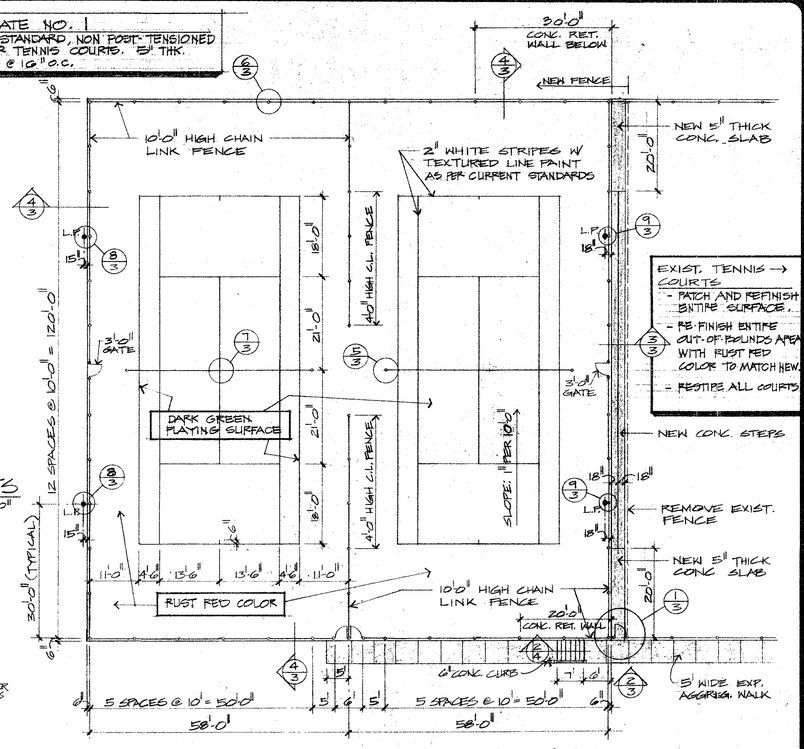

NEW TENNIS COURTS PLAN
SCALE 1/16"=1'-0"

LIGHT POLE - PIER SCHEDULE						
PIER DESIGNATION	POLE HEIGHT	PIER DIAM.	EMBEDDED DEPTH	VERT. REINF.	SPIRALS	CORE DIAM.
K	50'	30"	10'-0"	8-#8	#3 @ 12" PITCH	22"
L, LL	50'	30"	10'-0"	8-#8	#3 @ 12" PITCH	22"
M, MM	60'	36"	11'-0"	8-#10	#3 @ 12" PITCH	28"
F, FF, G	35'	18"	9'-0"	6-#7	#3 @ 12" PITCH	12"

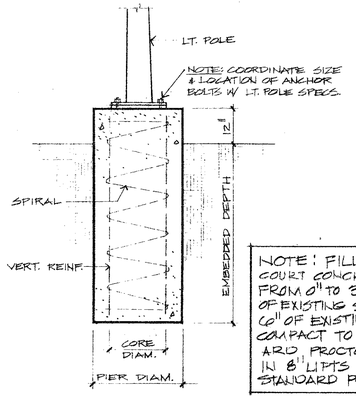

NOTE: FILL UNDER THE TENNIS COURT CONCRETE SLAB VARIES FROM 0" TO 36". REMOVE TOP 6" OF EXISTING SOIL & SCARIFY TOP 6" OF EXISTING SUB BASE & COMPACT TO 90 PERCENT STANDARD PROCTOR. COMPACT FILL IN 8" LIFTS TO 95 PERCENT STANDARD PROCTOR.

8 TYP. LT. POLE PIER
NO SCALE

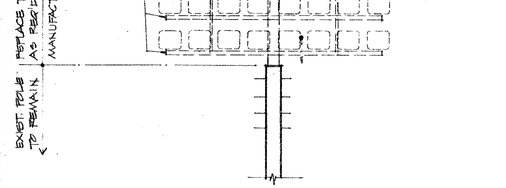

10 FOOTBALL FIELD LIGHT POLES
SCALE : 1/4"=1'-0"

1. MOUNT NEW FIXTURES AS PER MANUF. SPECIFICATIONS.
2. RE-WIRE POLES AS PER FIXTURE SCHEDULE, SHT. 9.
3. SUBMIT COMPLETE SHOP DRAWING OF POLES, CROSS-ARMS, WIRING, FIXTURES, MOUNTING, ETC. TO ARCHITECT PRIOR TO FABRICATION.

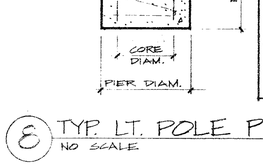

9 LT. POLE FOOTING PLAN
SCALE 3/4"=1'-0"

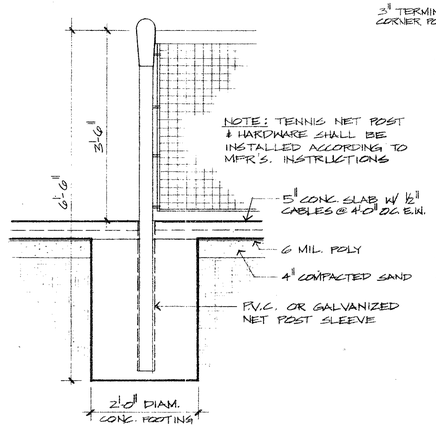

5 NET POST FOOTING
SCALE 3/4"=1'-0"

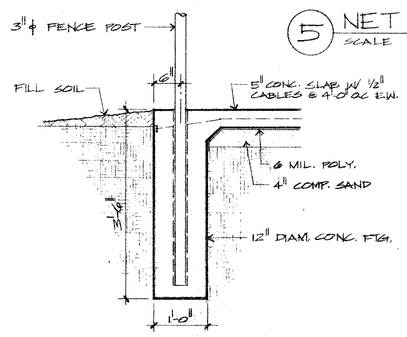

6 FENCE POST FTG.
SCALE: 3/4"=1'-0"

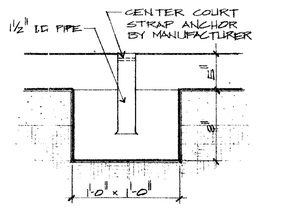

7 CENTER STRAP ANCH.
SCALE 1½"=1'-0"

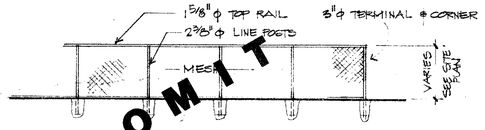

11 STANDARD SITE FENCING
SCALE : 1/8"=1'-0"

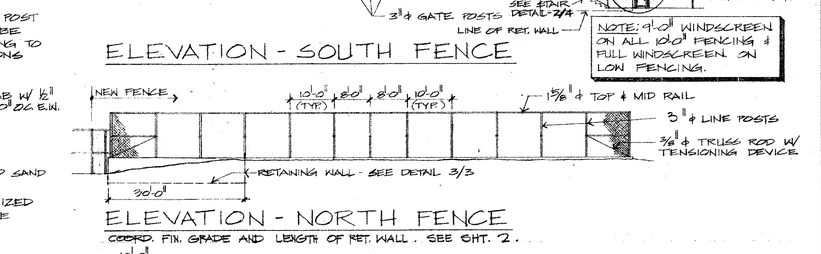

ELEVATION - SOUTH FENCE

NOTE: 9'-0" WINDSCREEN ON ALL 100' FENCING & FULL WINDSCREEN ON LOW FENCING.

ELEVATION - NORTH FENCE
COORD. FIN. GRADE AND LENGTH OF RET. WALL. SEE SHT. 2.

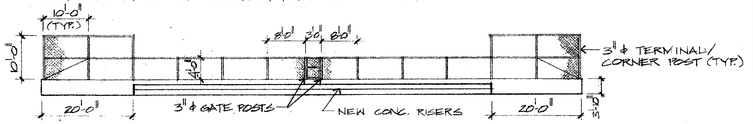

ELEVATION - EAST FENCE

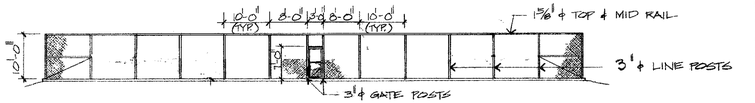

ELEVATION - WEST FENCE

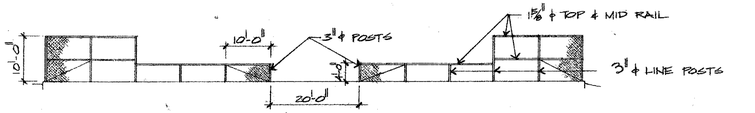

ELEVATION - DIVIDER FENCE
SCALE 1/16"=1'-0"

DATE 11-20-86 REVISION

TOM F. DANCE & ASSOCIATES, INC.
ARCHITECTURE PLANNING
8950 N. CENTRAL EXP. DALLAS, TEXAS 75231 214-691-4404

RECREATIONAL IMPROVEMENTS FOR TRINITY PARK ADDISON TEXAS

SHEET NO. 3 OF 6