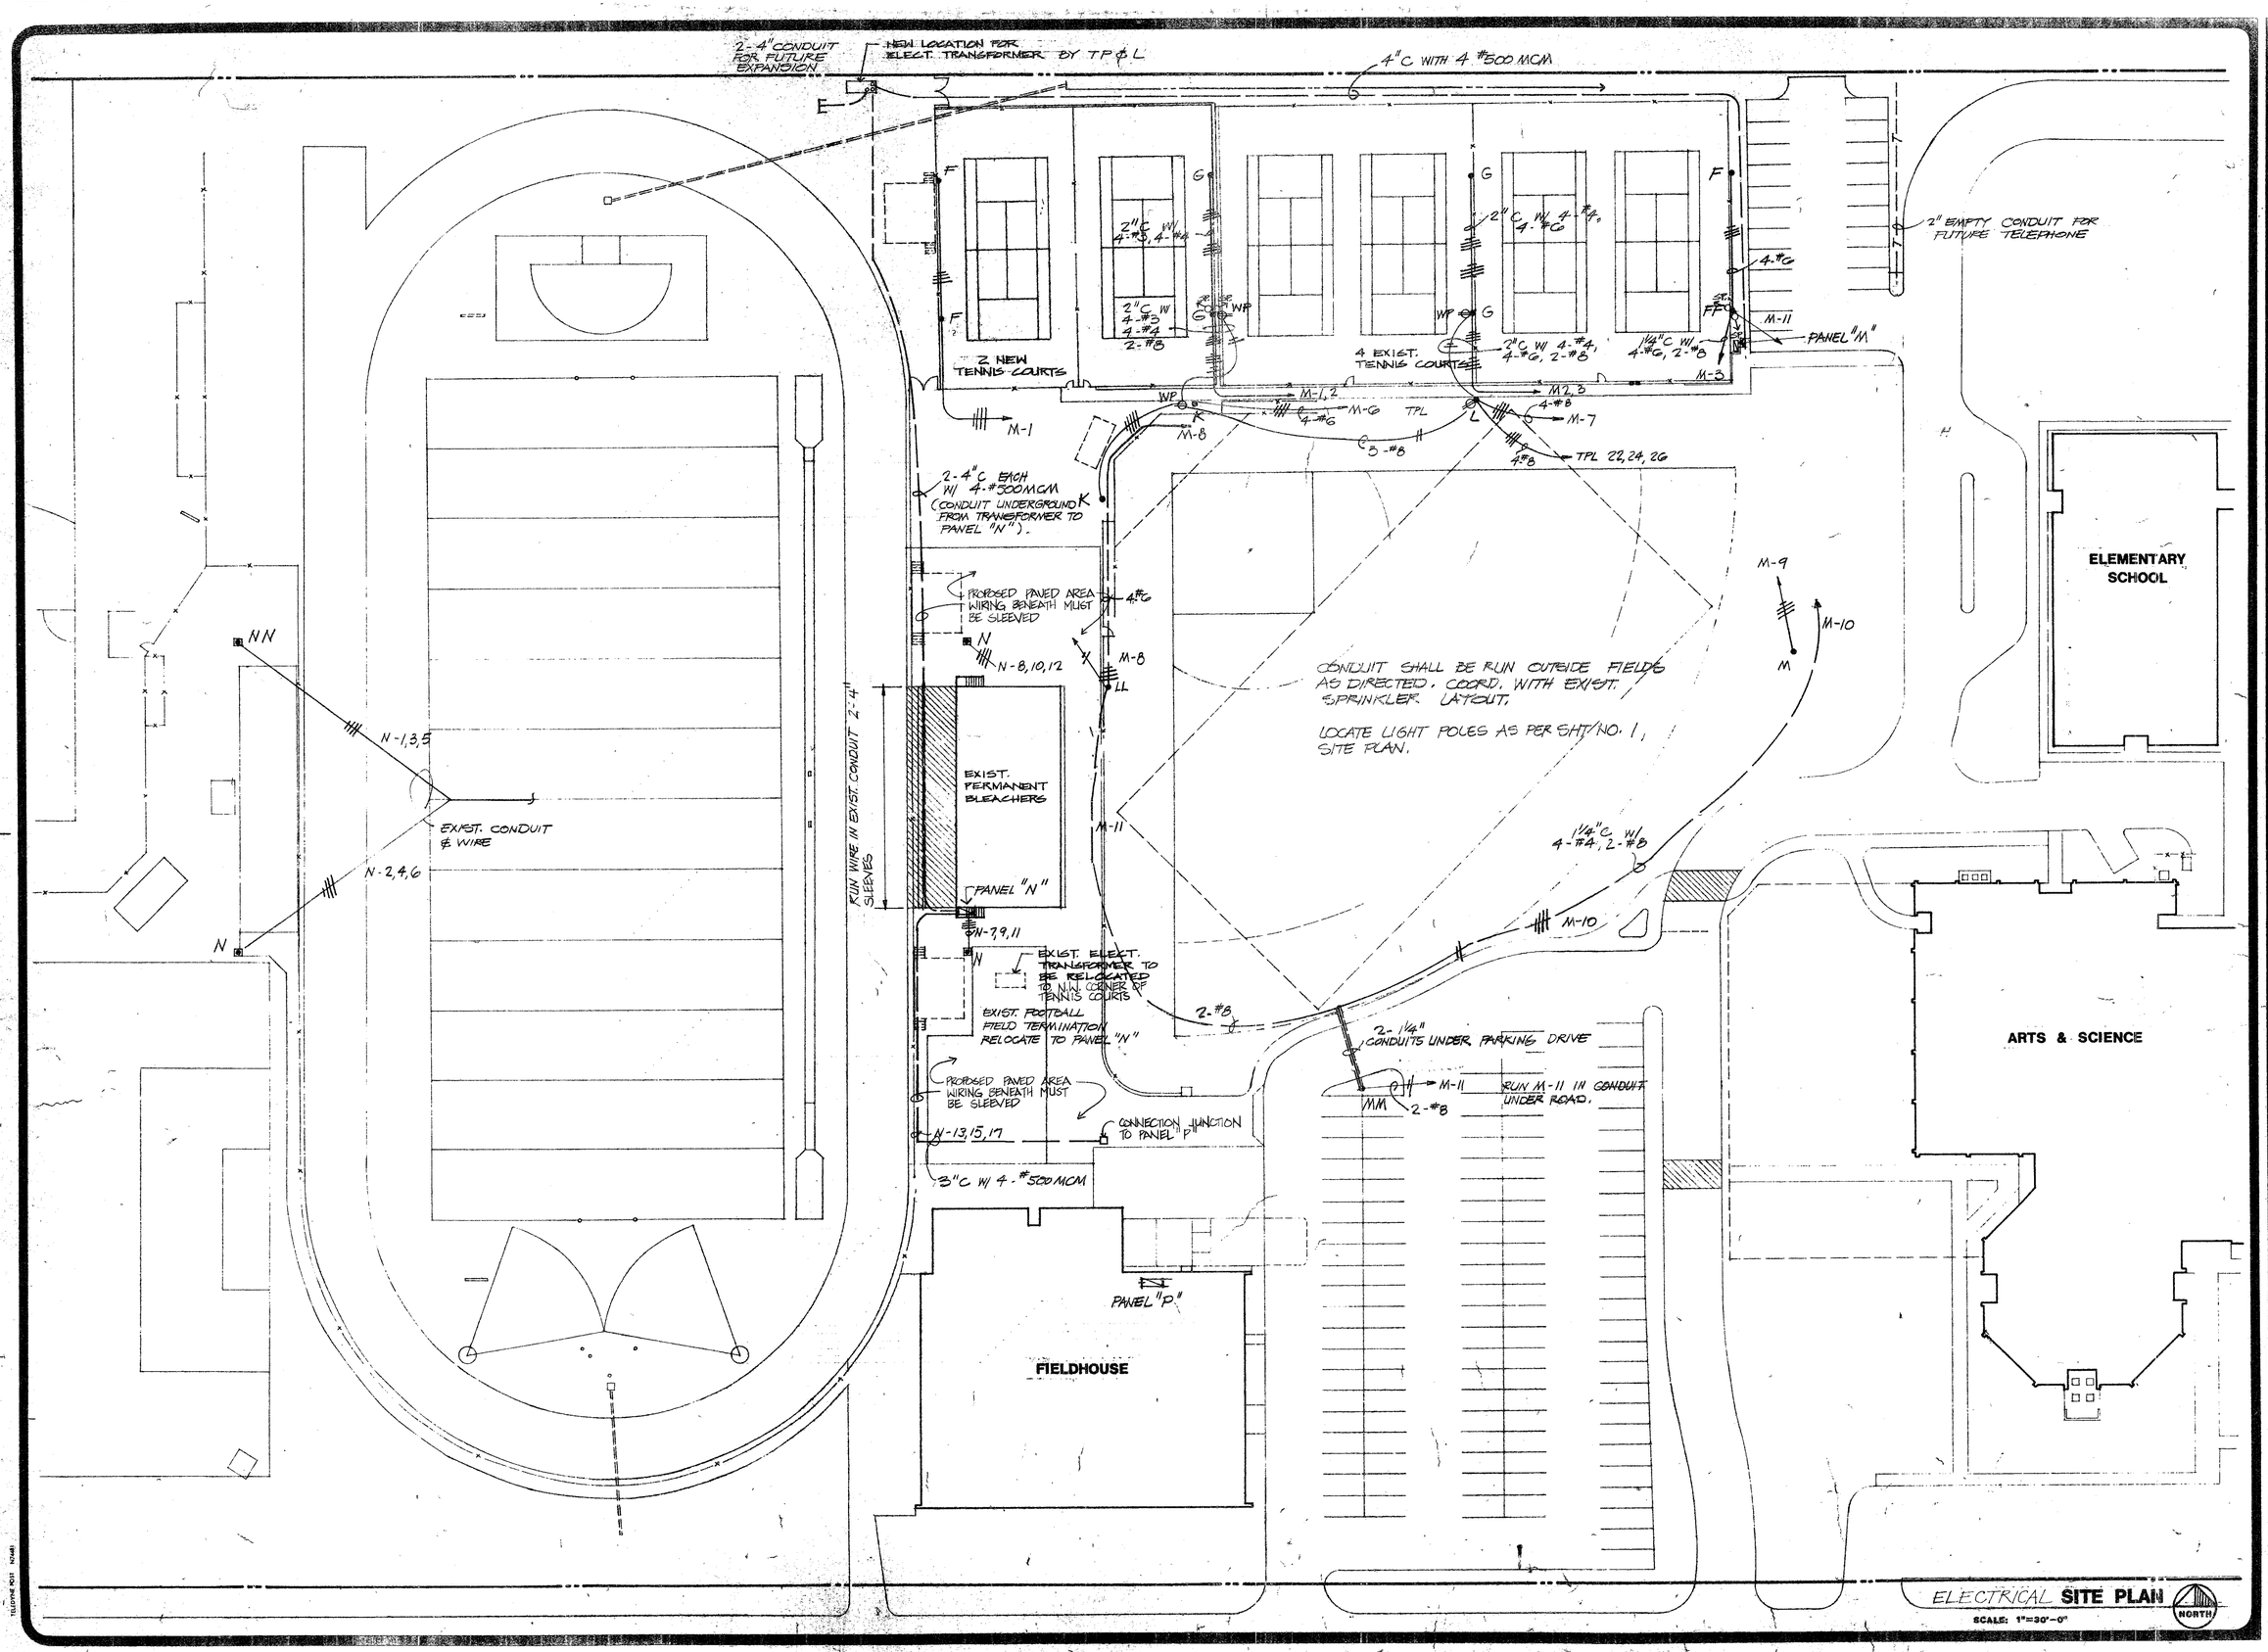

DATE 11-20-86
REVISION

REGISTERED ARCHITECT STATE OF TEXAS

TOM F. DANCE & ASSOCIATES, INC.
ARCHITECTURE PLANNING
8950 N. CENTRAL EXP. DALLAS, TEXAS 75231 214-691-4404

RECREATIONAL IMPROVEMENTS FOR
TRINITY PARK
ADDISON TEXAS

SHEET NO. 5 OF 6