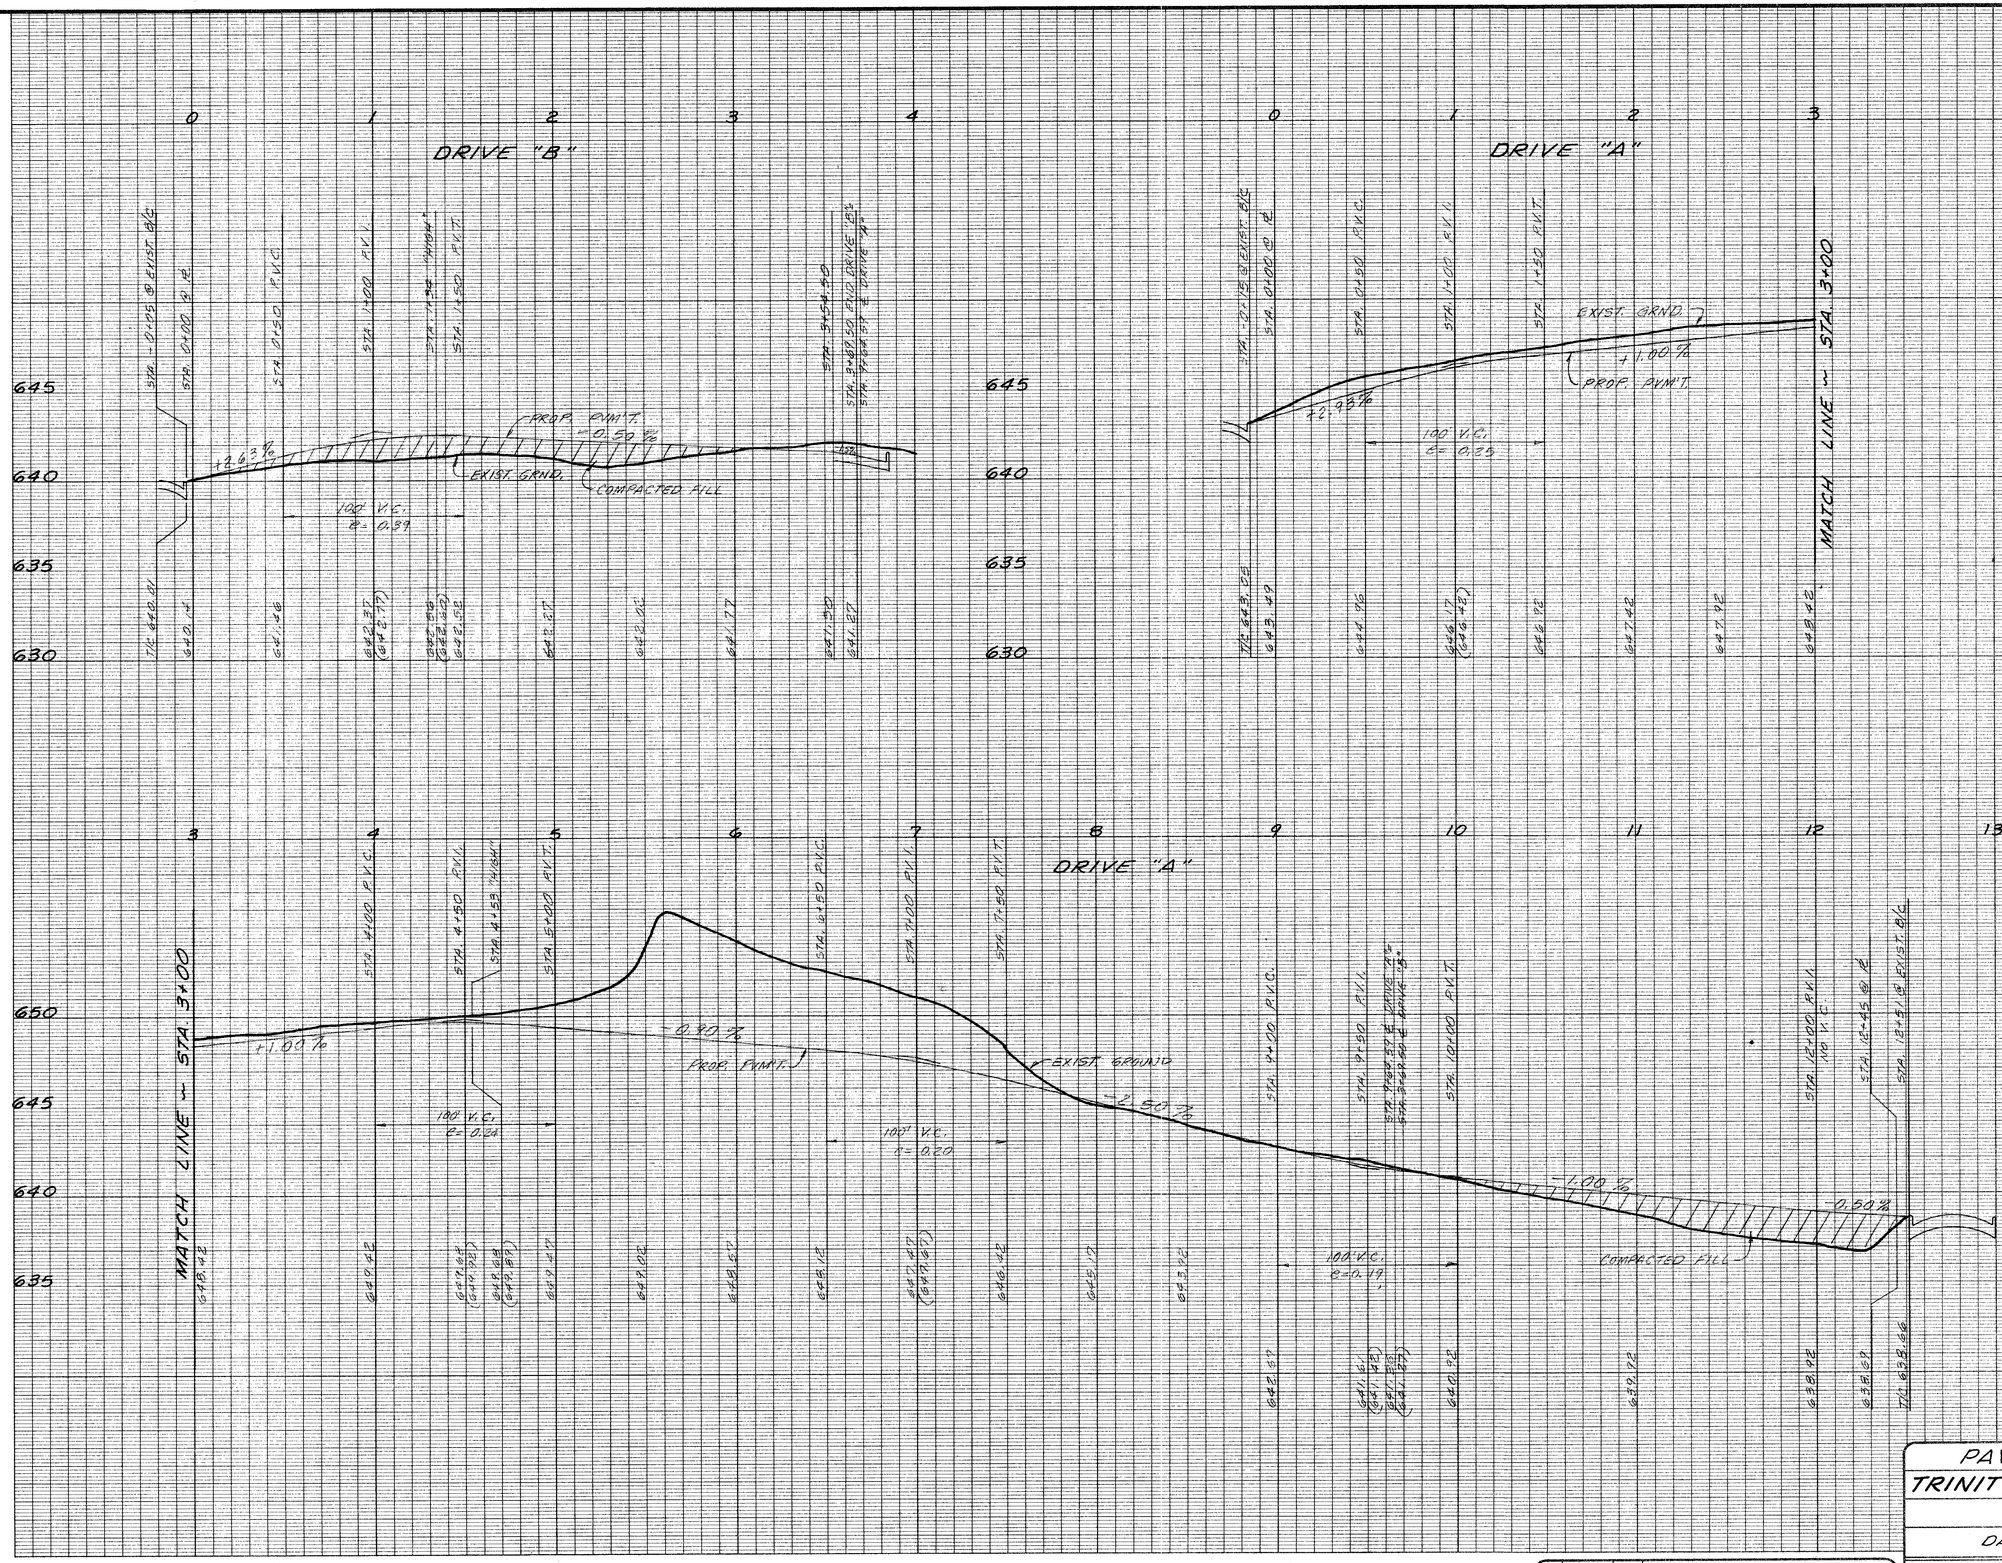

NO.	DATE	BY	REVISION

PAVING PROFILES
TRINITY CHRISTIAN ACADEMY
CITY OF ADDISON

DALLAS COUNTY, TEXAS

DOWDEY, ANDERSON & ASSOCIATES, INC.
16250 DALLAS PKWY. (214)931-0694 DALLAS, TEXAS

DESIGN	DRAWN	CHECKED	DATE	SCALE	JOB	SHEET
T.D.J.	R.E.	D.M.D.	1-3-95	1"=40'H 1"=4'V	94-078	2/2

ARCHIVE SUPPLIES N24948