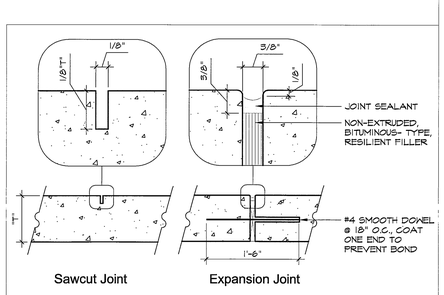

Concrete Paving Joints | D

N.T.S. | L2.02

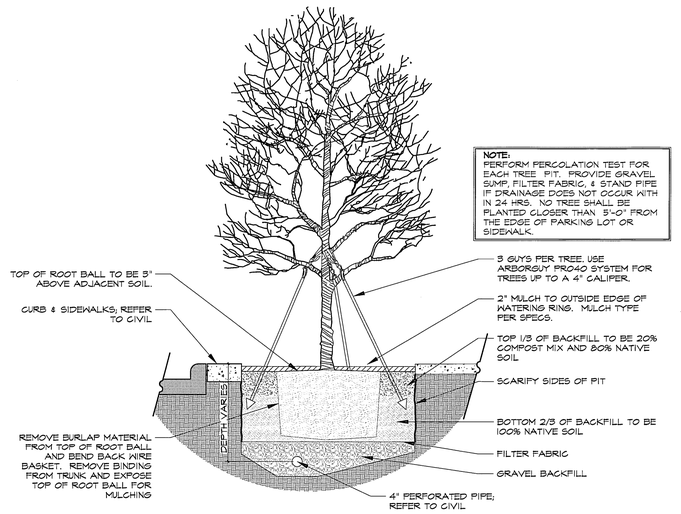

Ball and Burlap Canopy Tree 4" Caliper or Smaller (planted in ROW) | B

1/2"= 1'-0" | L2.02

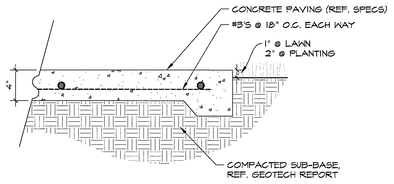

Typ. Concrete Sidewalk Paving | C

Scale:1 1/2" = 1'-0" | L2.02

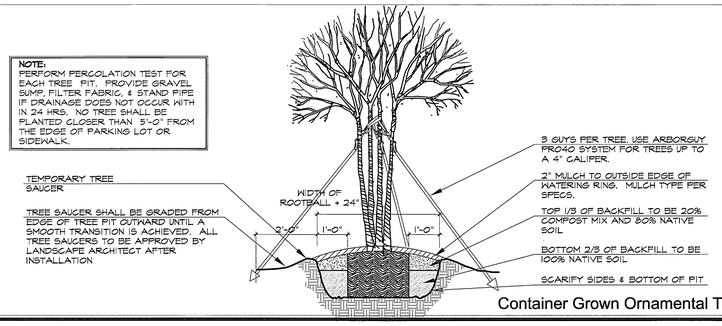

Container Grown Ornamental Tree | A

1/2"= 1'-0" | L2.02

PLANT SCHEDULE

PLANT ID	COMMON NAME BOTANICAL NAME	SIZE MIN.	HEIGHT MIN.	SPREAD MIN.	COMMENTS
	TREES				
	'HIGH RISE' LIVE OAK *Quercus virginiana 'QVTIA'*	4" CAL.	14-16'	7'-8'	NURSERY GROWN, SINGLE TRUNK, MATCHED, FULL, WELL BRANCHED.
	CRAPE MYRTLE *Lagestroemia India 'Natchez'*	45 GAL.	8-10"	6-8"	NURSERY GROWN, MULTI-TRUNK, MATCHED, FULL, WELL BRANCHED.
	GROUNDCOVERS, GRASSES & PERRENIALS				
	WEEPING LOVE GRASS *Eragrostis curvula*	SEED			
	TURF GRASSES				
	MIDIRON BERMUDA *Cynodon dactylon 'Midiron'*	SOD			

studioOutside
824 Exposition Avenue, Ste. 5
Dallas, Texas 75226
o214.954.7160
f214.954.7162

Project Name

VITRUVIAN OPEN SPACE III
ADDISON, TX

Issue Title

Issue / Addenda / Revisions

	Date	Description

Seal

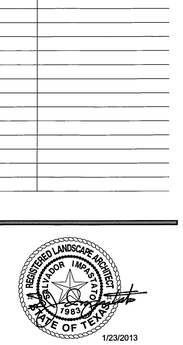

1/23/2013

This drawing and the design shown is the property of studioOutside. The reproduction, copying, or use of this drawing without the written consent of studioOutside is prohibited and any infringement will be subject to legal action. © Copyright 2011 studioOutside

Drawing Title

Details and
Plant Legend

Issue Date: 1.23.2013
Project No: 12098
Reviewed By: BG
Drawn By: MS

Sheet No.

L2.02