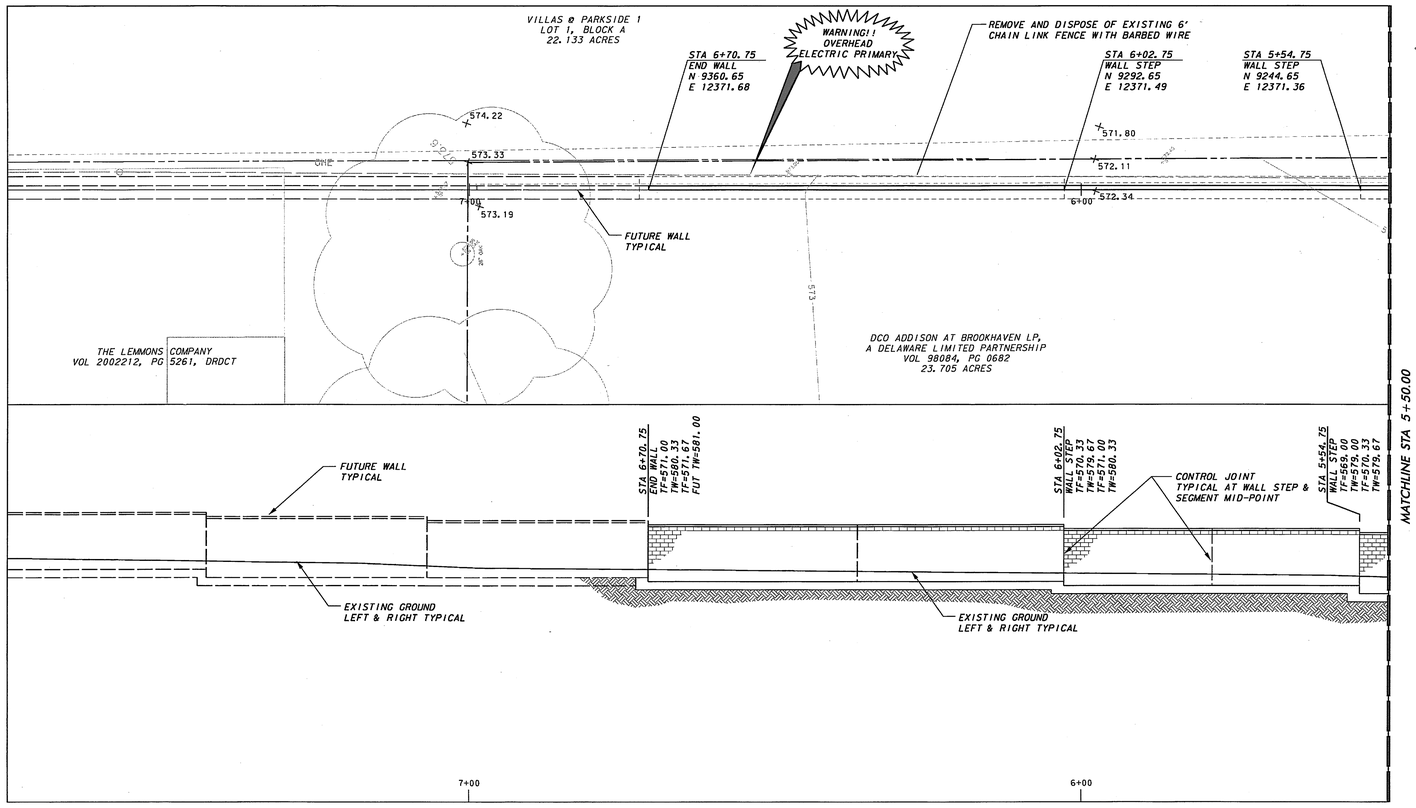

WARNING

CONTRACTOR IS TO CONTACT TEXAS ONE-CALL SYSTEM (1-800-245-4545) OR OTHER UTILITY LOCATING SERVICES AT LEAST 48 HOURS PRIOR TO CONSTRUCTION ACTIVITIES. ICON CONSULTING ENGINEERS, INC. IS NOT RESPONSIBLE FOR KNOWING ALL EXISTING UTILITIES IN THE PROJECT AREA NOR FOR DEPICTING THE EXACT LOCATIONS OF UTILITIES ON THESE DRAWINGS.

BM #1 REF. ELEVATION = 559.47
SQUARE CUT IN TOP OF CURB, SOUTH MEDIAN END NOSE, MANSH LANE 1127' NORTH OF VITRUVAN WAY.

BM #2 REF. ELEVATION = 547.84
SQUARE CUT IN TOP OF CURB, NORTH MEDIAN END NOSE, AT INTERSECTION OF VITRUVAN WAY AND MARSH LANE.

NORTH

0 5 10 15 20
GRAPHIC SCALE IN FEET
SCALE: 1"=10'

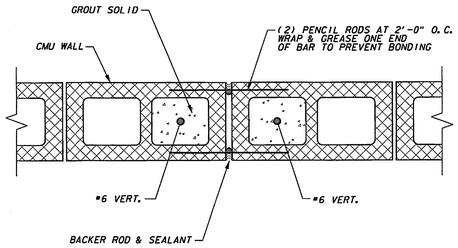

4 **TYPICAL CMU CONTROL JOINT**
SCALE: 1 1/2"=1'-0"

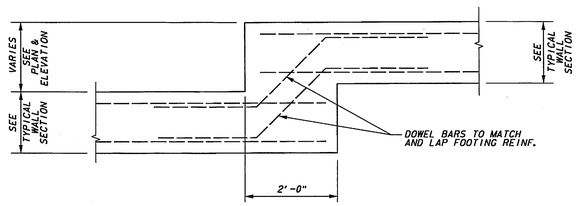

2 **ELEVATION OF STEP IN FOOTING**
SCALE: 3/4"=1'-0"

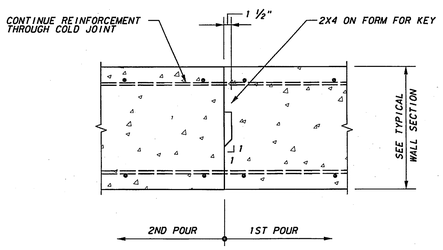

5 **CONSTRUCTION JOINT FOR FOOTING**
SCALE: ¾"=1'-0"

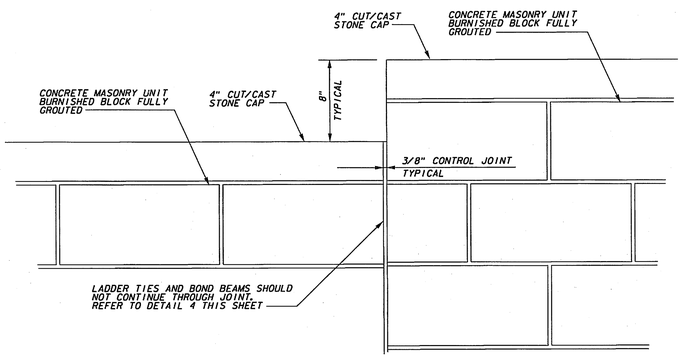

3 **WALL CAP DETAIL**
SCALE: 1/2"=1'-0"

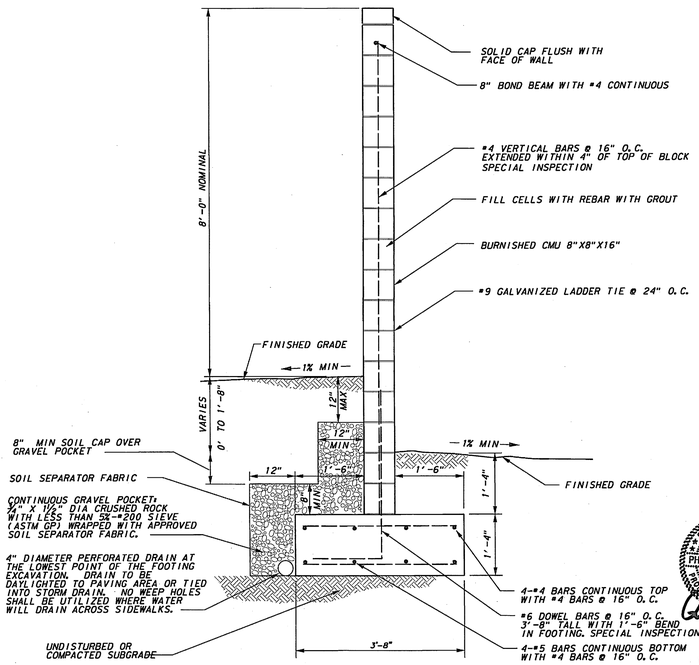

1 **TYPICAL WALL SECTION**
SCALE: 1/2"=1'-0"

icon
Consulting Engineers, Inc.
Civil Engineers - Designers - Planners
Bicentennial Financial Center
250 W. Southlake Blvd., Suite 117
Southlake, Tx 76092
Phone: (817) 552-6210
Fax: (817) 552-3126

UDR

BELLA LANE
NORTH SCREEN WALL
BLOCK 103
ADDISON, TX

No.	Date	Item

REVISIONS

ICE Drawn
JAM Checked
BFD Approved

STATE OF TEXAS
PHILIPPE J. LALONDE
89364
LICENSED PROFESSIONAL ENGINEER
11/6/13

STATE OF TEXAS
BRUCE F. DUNNE
62654
LICENSED PROFESSIONAL ENGINEER

For all structural Design on this sheet

PLAN, ELEVATION, AND DETAILS

Project No. 5019-10
Date 01/15/13
ISSUED FOR CONSTRUCTION

BSW0-2.02