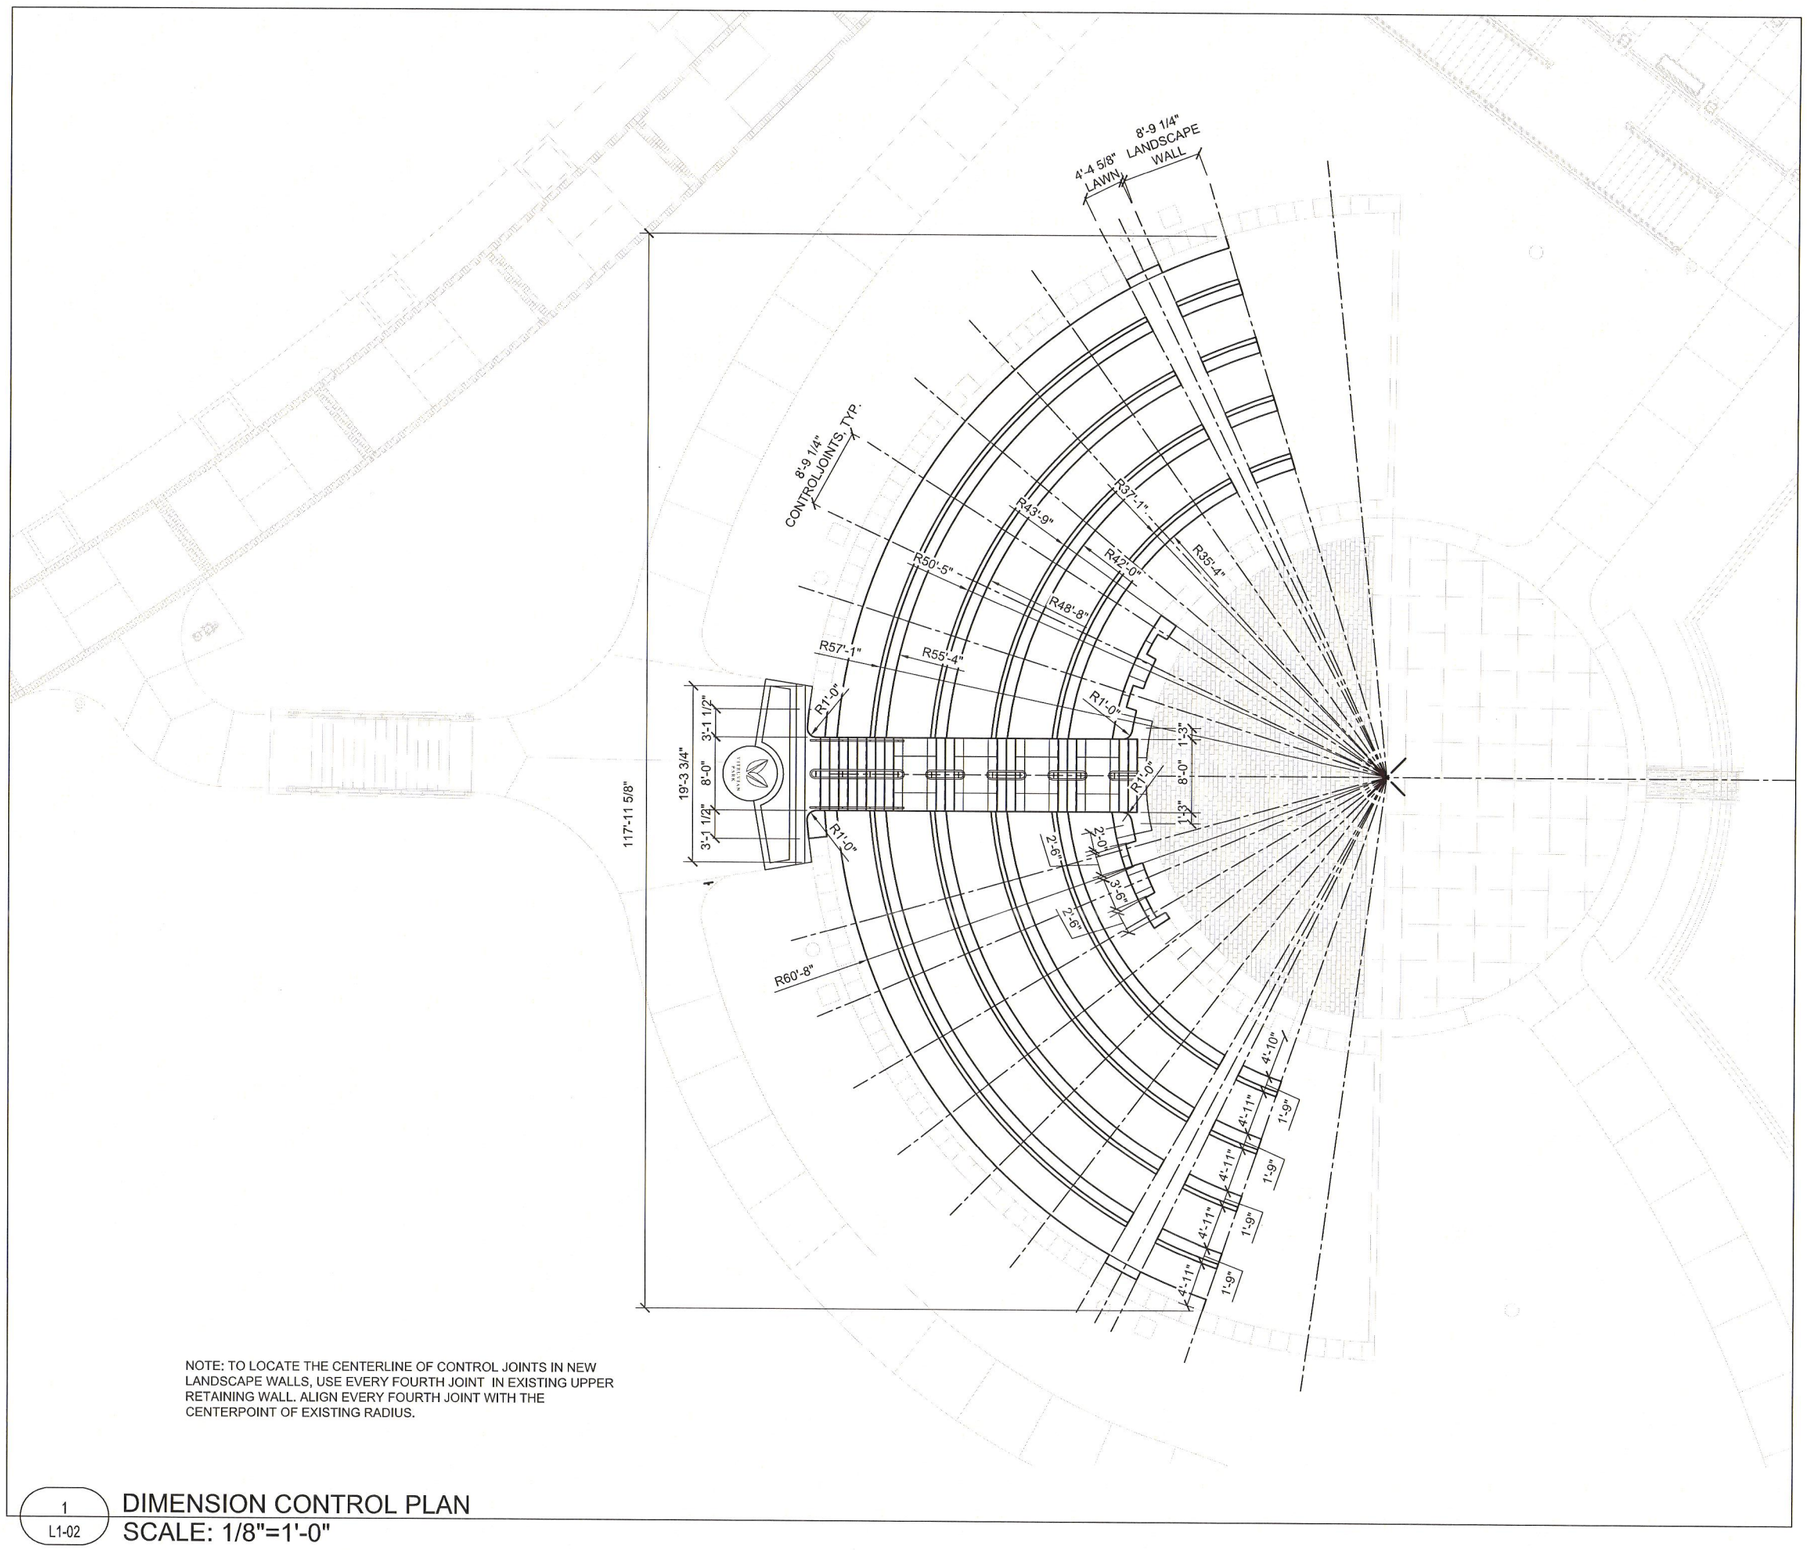

NOTE: TO LOCATE THE CENTERLINE OF CONTROL JOINTS IN NEW LANDSCAPE WALLS, USE EVERY FOURTH JOINT IN EXISTING UPPER RETAINING WALL. ALIGN EVERY FOURTH JOINT WITH THE CENTERPOINT OF EXISTING RADIUS.

1
L1-02

DIMENSION CONTROL PLAN
SCALE: 1/8"=1'-0"

LEGEND

1. CONCRETE PAVING A
2. CONCRETE PAVING B
3. CONCRETE LANDSCAPE WALL, REF. STRUCTURAL
4. CONCRETE CURB, REF. STRUCTURAL
5. CONCRETE STAIR
6. TOOLED CONTROL JOINT
7. EXPANSION JOINT
8. NEW CONCRETE ENTRY WALL
9. LIGHTING
10. HANDRAIL
11. GRANITE MEDALLION
12. CONCRETE WALL
13. BEVELLED CONCRETE ACCENT
14. CONCRETE BAND
15. CONCRETE PAVING C
16. NOTCHED CONCRETE LANDSCAPE WALL

KEVIN SLOAN STUDIO
2400 EMPIRE CENTRAL, SUITE F
DALLAS, TEXAS 75235 214.459.1784

COPYRIGHT © 2012 KEVIN SLOAN STUDIO, LLC.

DRAWINGS, WRITTEN MATERIAL, AND DESIGN CONCEPTS SHALL NOT BE USED OR REPRODUCED IN WHOLE OR PART IN ANY FORM OR FORMAT WITHOUT PRIOR WRITTEN CONSENT OF KEVIN SLOAN STUDIO, LLC. DO NOT SCALE DRAWINGS. USE GIVEN DIMENSIONS ONLY. IF NOT SHOWN, VERIFY CORRECT DIMENSIONS WITH THE LANDSCAPE ARCHITECT. CONTRACTOR SHALL CHECK AND VERIFY ALL DIMENSIONS AND CONDITIONS AT JOB SITE.

SEAL

01.30.2014

VITRUVIAN PARK
AMPHITHEATRE

TOWN OF ADDISON

UDR
3875 Ponte Avenue,
Suite 400
Addison, TX 75001

PROJECT : AMPHITHEATRE IMPROVEMENTS
ISSUED FOR: 100% CONSTRUCTION DOCUMENTS
DATE: JANUARY 30, 2014

DIMENSION CONTROL PLAN

SHEET
L1-02