GRADING KEY

(547.10)	EXISTING SPOT GRADE
546.46	LANDSCAPE ARCHITECT PROPOSED GRADE
⊗	ATRIUM TYPE AREA DRAIN

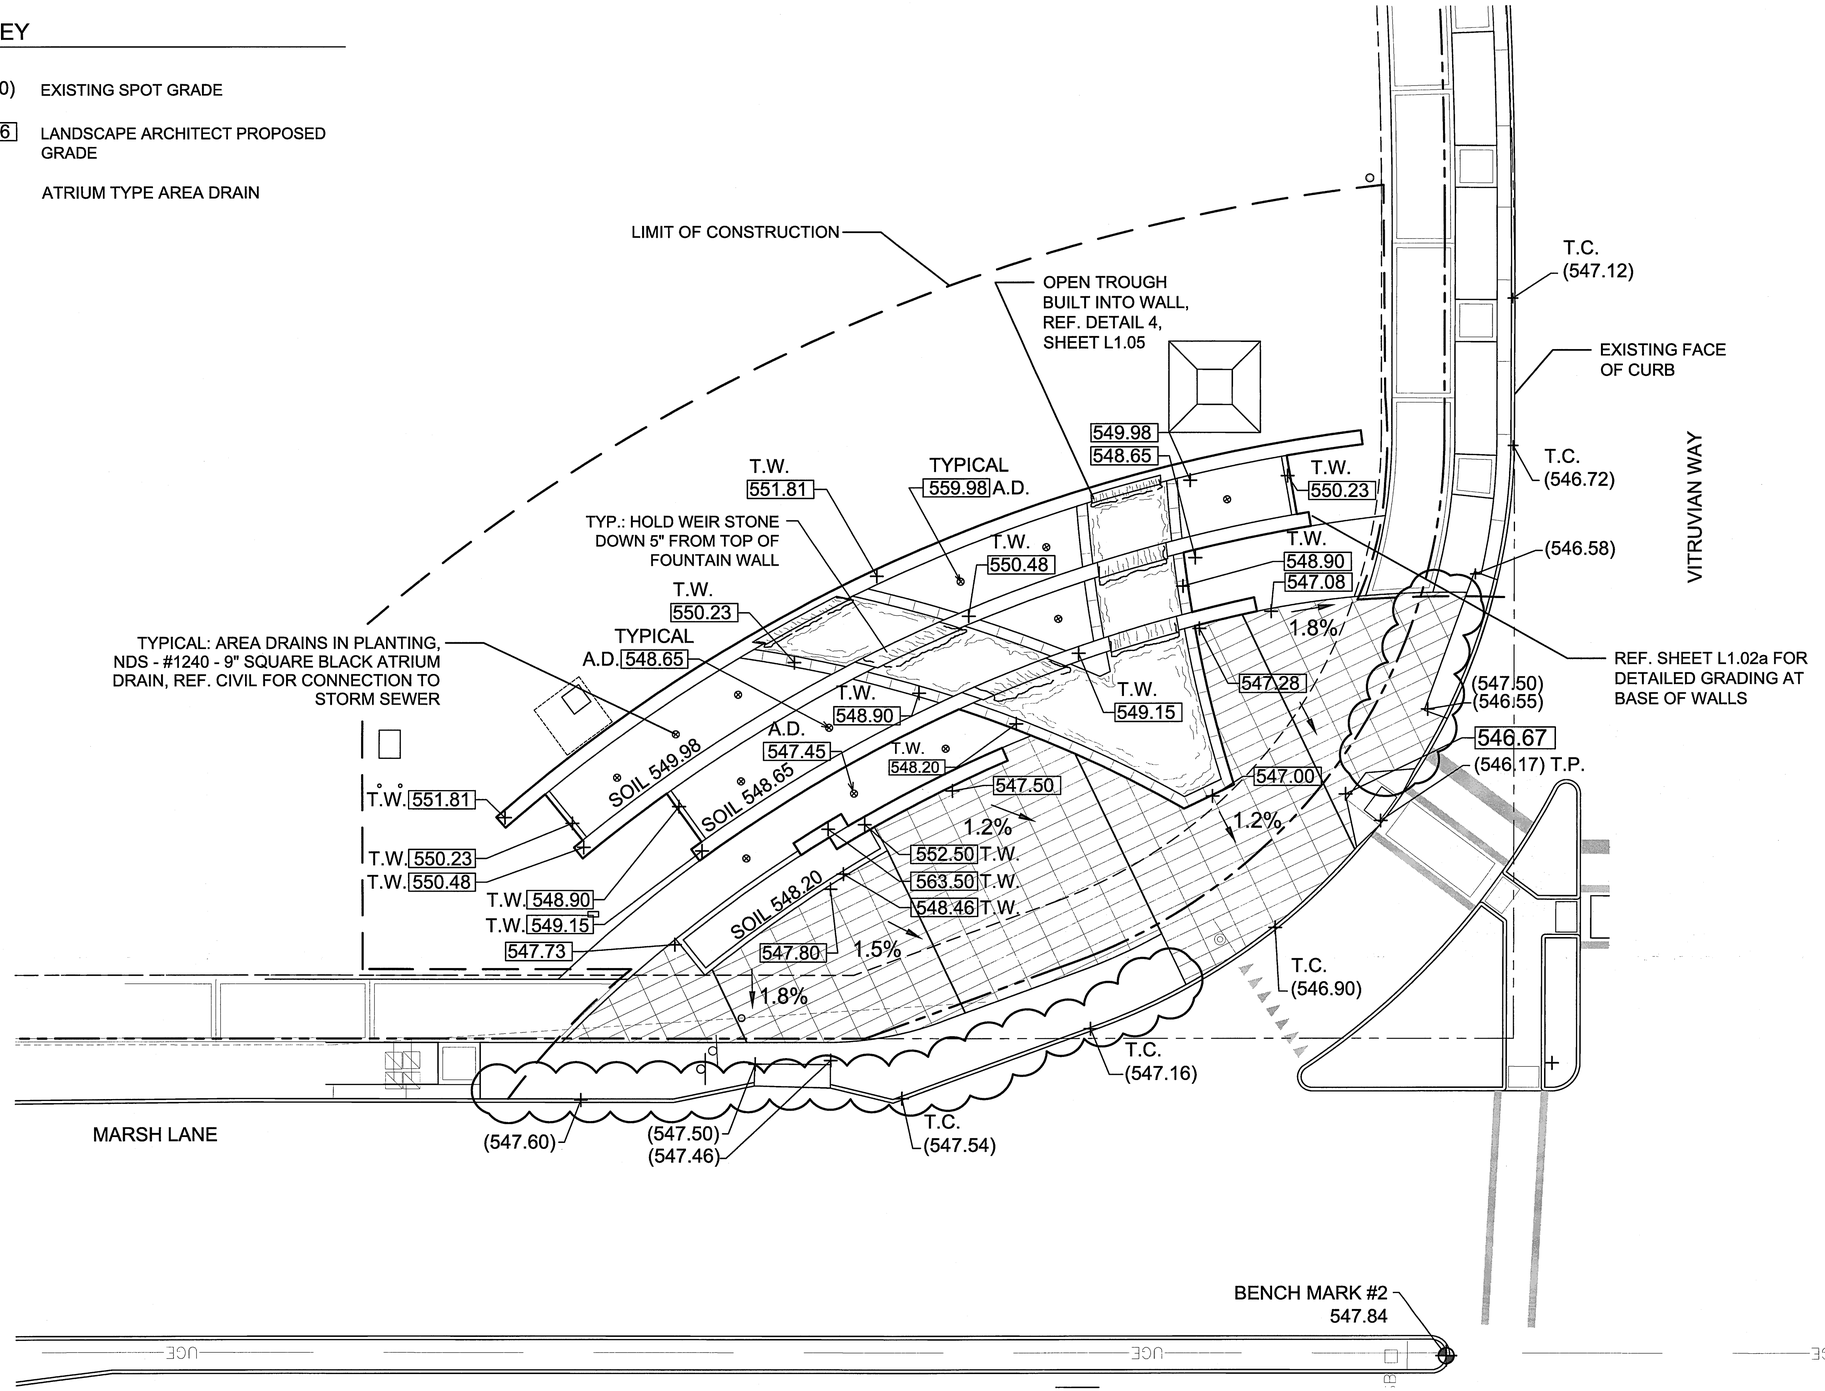

EXISTING GRADES RECEIVED FROM ICON 6/11/10

LANDSCAPE GRADING PLAN

SCALE: 1"=10'-0"

LINDA TYCHER & ASSOCIATES, INC.
11411 N. CENTRAL EXPRESSWAY- SUITE V
DALLAS, TEXAS 75243 (214)750 - 1210
LINDA TYCHER & ASSOCIATES

UDR
5430 LBJ FREEWAY, SUITE 1250
DALLAS, TX 75240
972.763.3510 PH/ 972.866.0163 F

VITRUVIAN PARK CORNER SIGNAGE

ADDISON, TEXAS

REGISTERED LANDSCAPE ARCHITECT LINDA TYCHER 566 STATE OF TEXAS

09/15/10

REVISIONS
1. REVISED FOUNTAIN LAYOUT 9/13/10
2. ISSUE FOR CONSTRUCTION 9/15/10

ISSUE ISSUE FOR CONSTRUCTION
DATE 7-1-10
JOB NUMBER
DRAWN BY TS
CHECKED BY LT

SHEET TITLE
LANDSCAPE GRADING PLAN

SHEET NUMBER
L1.02