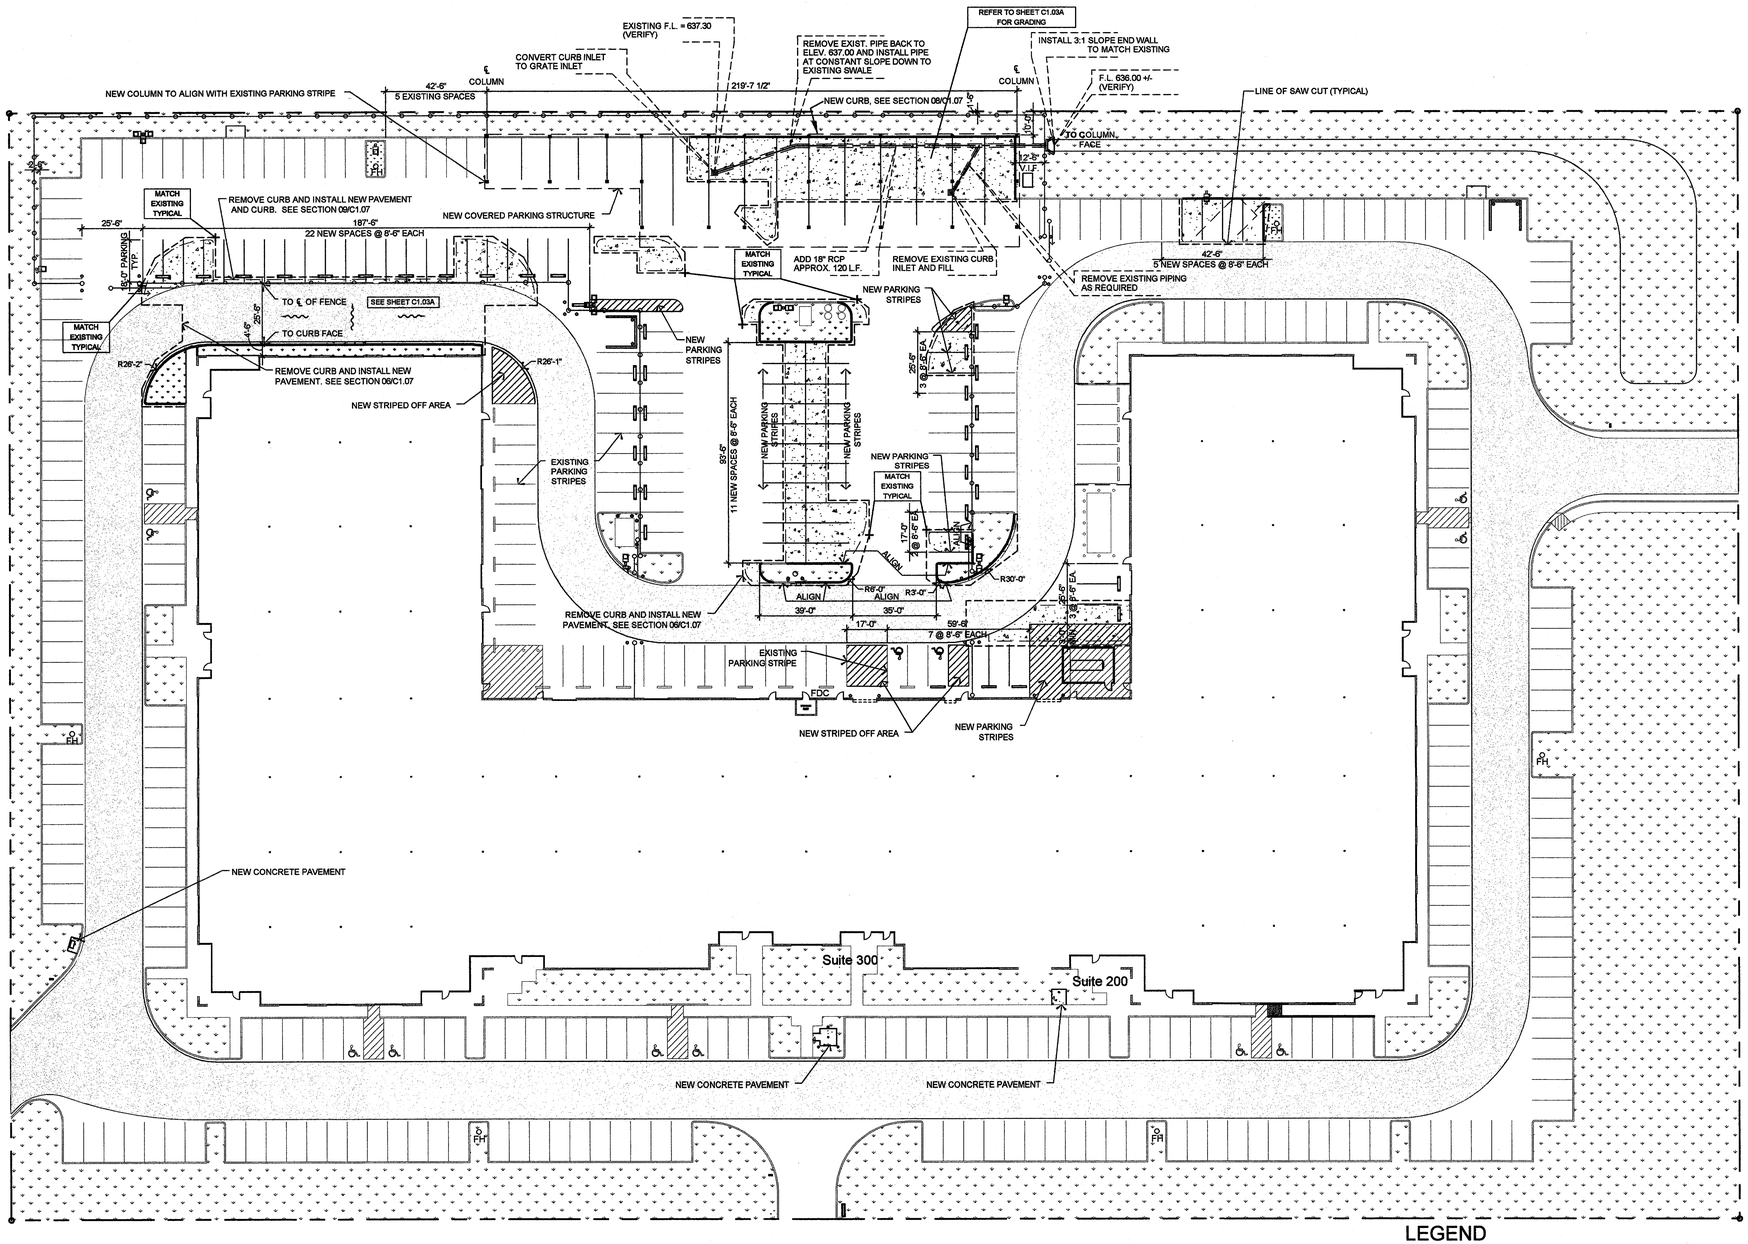

01 PAVING AND GRADING PLAN

1" = 30'-0"

LEGEND

- PARKING STRIPE 4" STRIPES ON 2'-0" CENTERS
- NEW LANDSCAPE
- EXISTING LANDSCAPE TO REMAIN
- NEW CONCRETE PAVING
- FIRE LANE
- BOUNDRY
- EXISTING CURB REMAIN
- NEW CURB
- NEW FENCE
- 100.00 PROPOSED SPOT SHOT
- POLE LIGHT
- FH EXISTING FIRE HYDRANT

PROJECT:

UNITED STATES ENVIROMENTAL PROTECTION AGENCY

16650 WESTGROVE DRIVE SUITES 200 & 300 ADDISON, TEXAS 75001

CITY PROJECT NUMBER PW# 2008-20

ARCHITECT

SGDesign

3311 Elm Street, Suite 105
Dallas, Texas 75226
214-742-6044
214-742-6041 Fax

ARCHITECT'S SEAL:

CONSULTANT:

STATE OF TEXAS
JOSEPH T. PITT
33944
REGISTERED PROFESSIONAL ENGINEER

TMBP
CONSULTING ENGINEERS INC.
2301 N. AKARD ST. SUITE 405
DALLAS, TEXAS 75201
(214) 871-2302 (214) 871-6716 FAX

"THE SEAL APPEARING ON THIS DOCUMENT WAS AUTHORIZED BY JOSEPH T. PITT, P.E. 33944 ON JANUARY 6, 2009

ISSUE HISTORY:

CITY REVIEW	01/07/09

DRAWING INFO:

FILE:

CURRENT ISSUE:

DRAWN BY:

CHECKED BY: JTP

SHEET NUMBER:

PAVING AND GRADING PLAN

C1.03