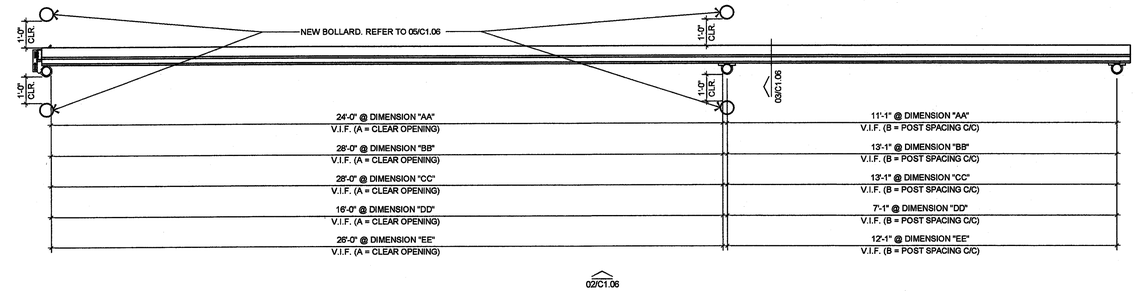

01 PLAN VIEW @ GATE
3/8"=1'-0"

CRITICAL DIMENSION CHART			
MARK	DESCRIPTION	FORMULA	DIM.
A	CLEAR OPENING	A	-
B	COUNTERBALANCE POST SPACING C/C	(A/2)-1"	-
C	OVERALL GATE LENGTH	A x 1.5	-
D	COUNTERBALANCE LENGTH	A x 0.5	-
E	NOMINAL GATE HEIGHT	E	-
F	POST HEIGHT (W BARB ARMS)	E + 1'-6"	-
G	FABRIC HEIGHT	E - 1'-0"	-

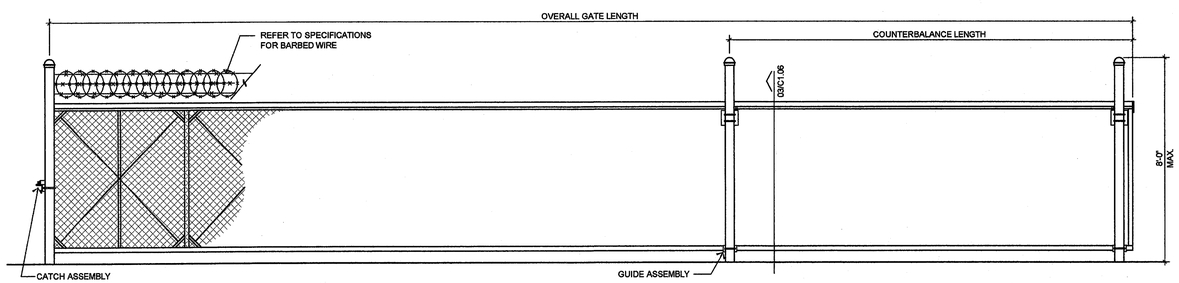

02 ELEVATION @ GATE
3/8"=1'-0"

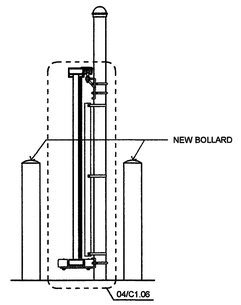

03 SECTION @ GATE
1/2"=1'-0"

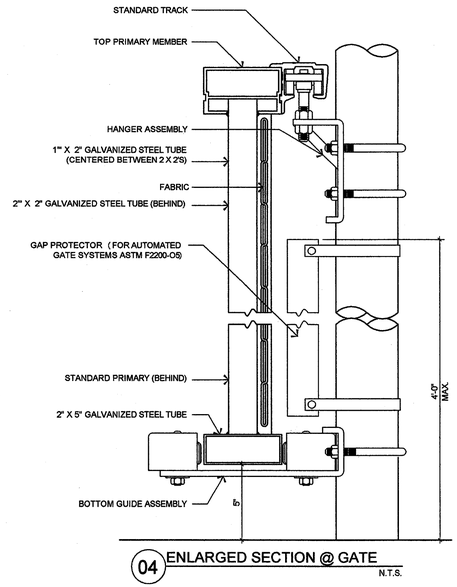

04 ENLARGED SECTION @ GATE
N.T.S.

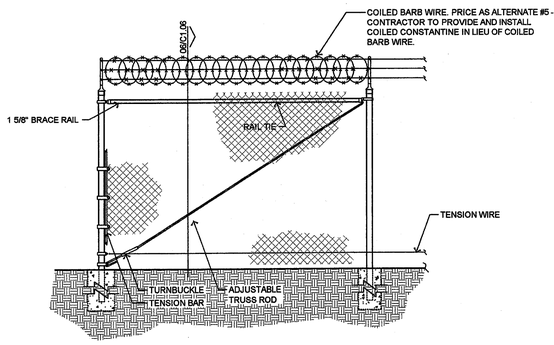

05 TYP. FENCE DETAIL
3/8"=1'-0"

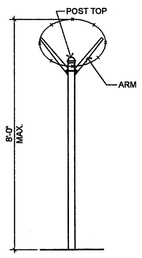

06 SECTION @ FENCE
3/8"=1'-0"

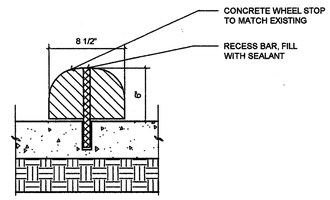

07 DETAIL @ WHEEL STOP
1-1/2"=1'-0"

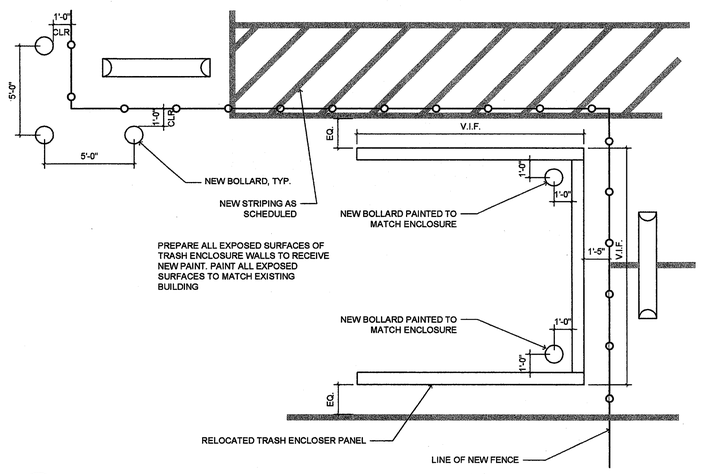

08 PLAN @ TRASH ENCLOSURE
1/4"=1'-0"

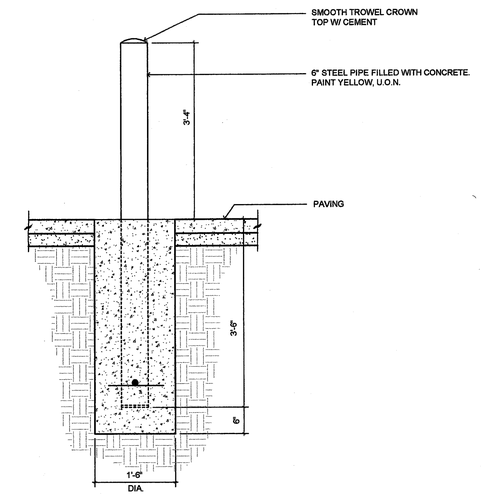

05 DETAIL @ BOLLARD
3/4"=1'-0"

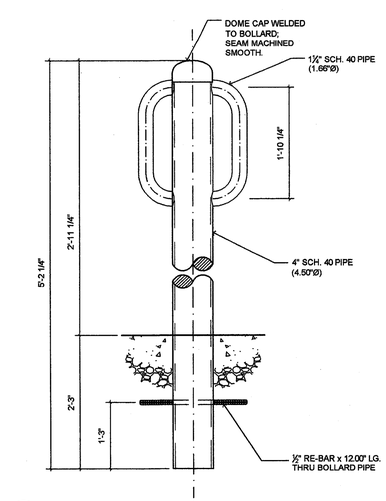

09 DETAIL @ BIKE RACK
3/4"=1'-0"

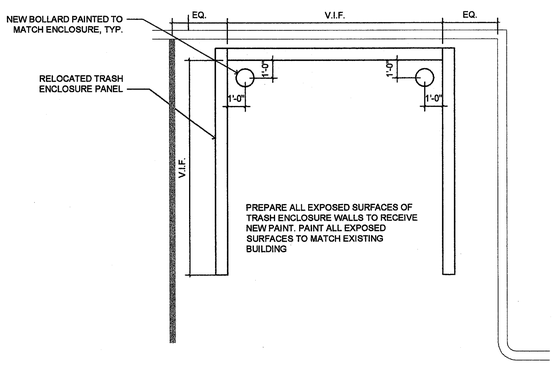

10 PLAN @ TRASH ENCLOSURE
1/4"=1'-0"

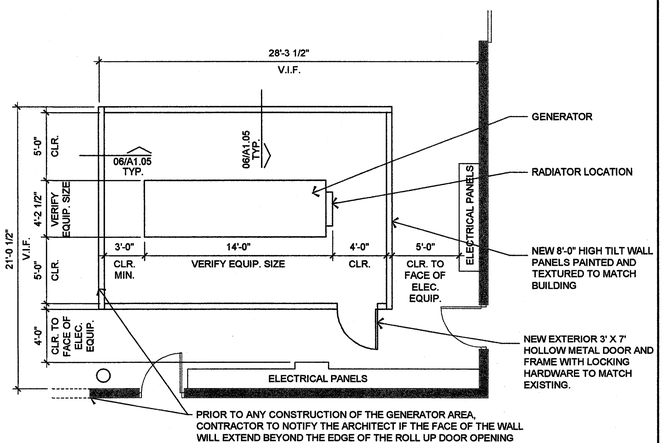

11 PLAN @ GENERATOR
3/16"=1'-0"

PROJECT:

UNITED STATES ENVIROMENTAL PROTECTION AGENCY

16650 WESTGROVE DRIVE SUITES 200 & 300 ADDISON, TEXAS 75001

CITY PROJECT NUMBER
PW# 2008-20

ARCHITECT

SGD esign
3311 Elm Street, Suite 105
Dallas, Texas 75226
214-742-6044
214-742-6041 Fax

ARCHITECT'S SEAL:

CONSULTANT:

STATE OF TEXAS
JOSEPH T. PITT
33944
REGISTERED PROFESSIONAL ENGINEER

TMBP
CONSULTING ENGINEERS INC.
2301 N. AKARD ST. SUITE 405
DALLAS, TEXAS 75201
(214) 871-2202 (214) 871-8716 FAX

"THE SEAL APPEARING ON THIS DOCUMENT WAS AUTHORIZED BY JOSEPH T. PITT, P.E. 33944 ON JANUARY 6, 2009

ISSUE HISTORY:

	CITY REVIEW	01/07/09

DRAWING INFO:

FILE:

CURRENT ISSUE:

DRAWN BY:

CHECKED BY: JTP

SHEET NUMBER:

SITE DETAILS

C1.06