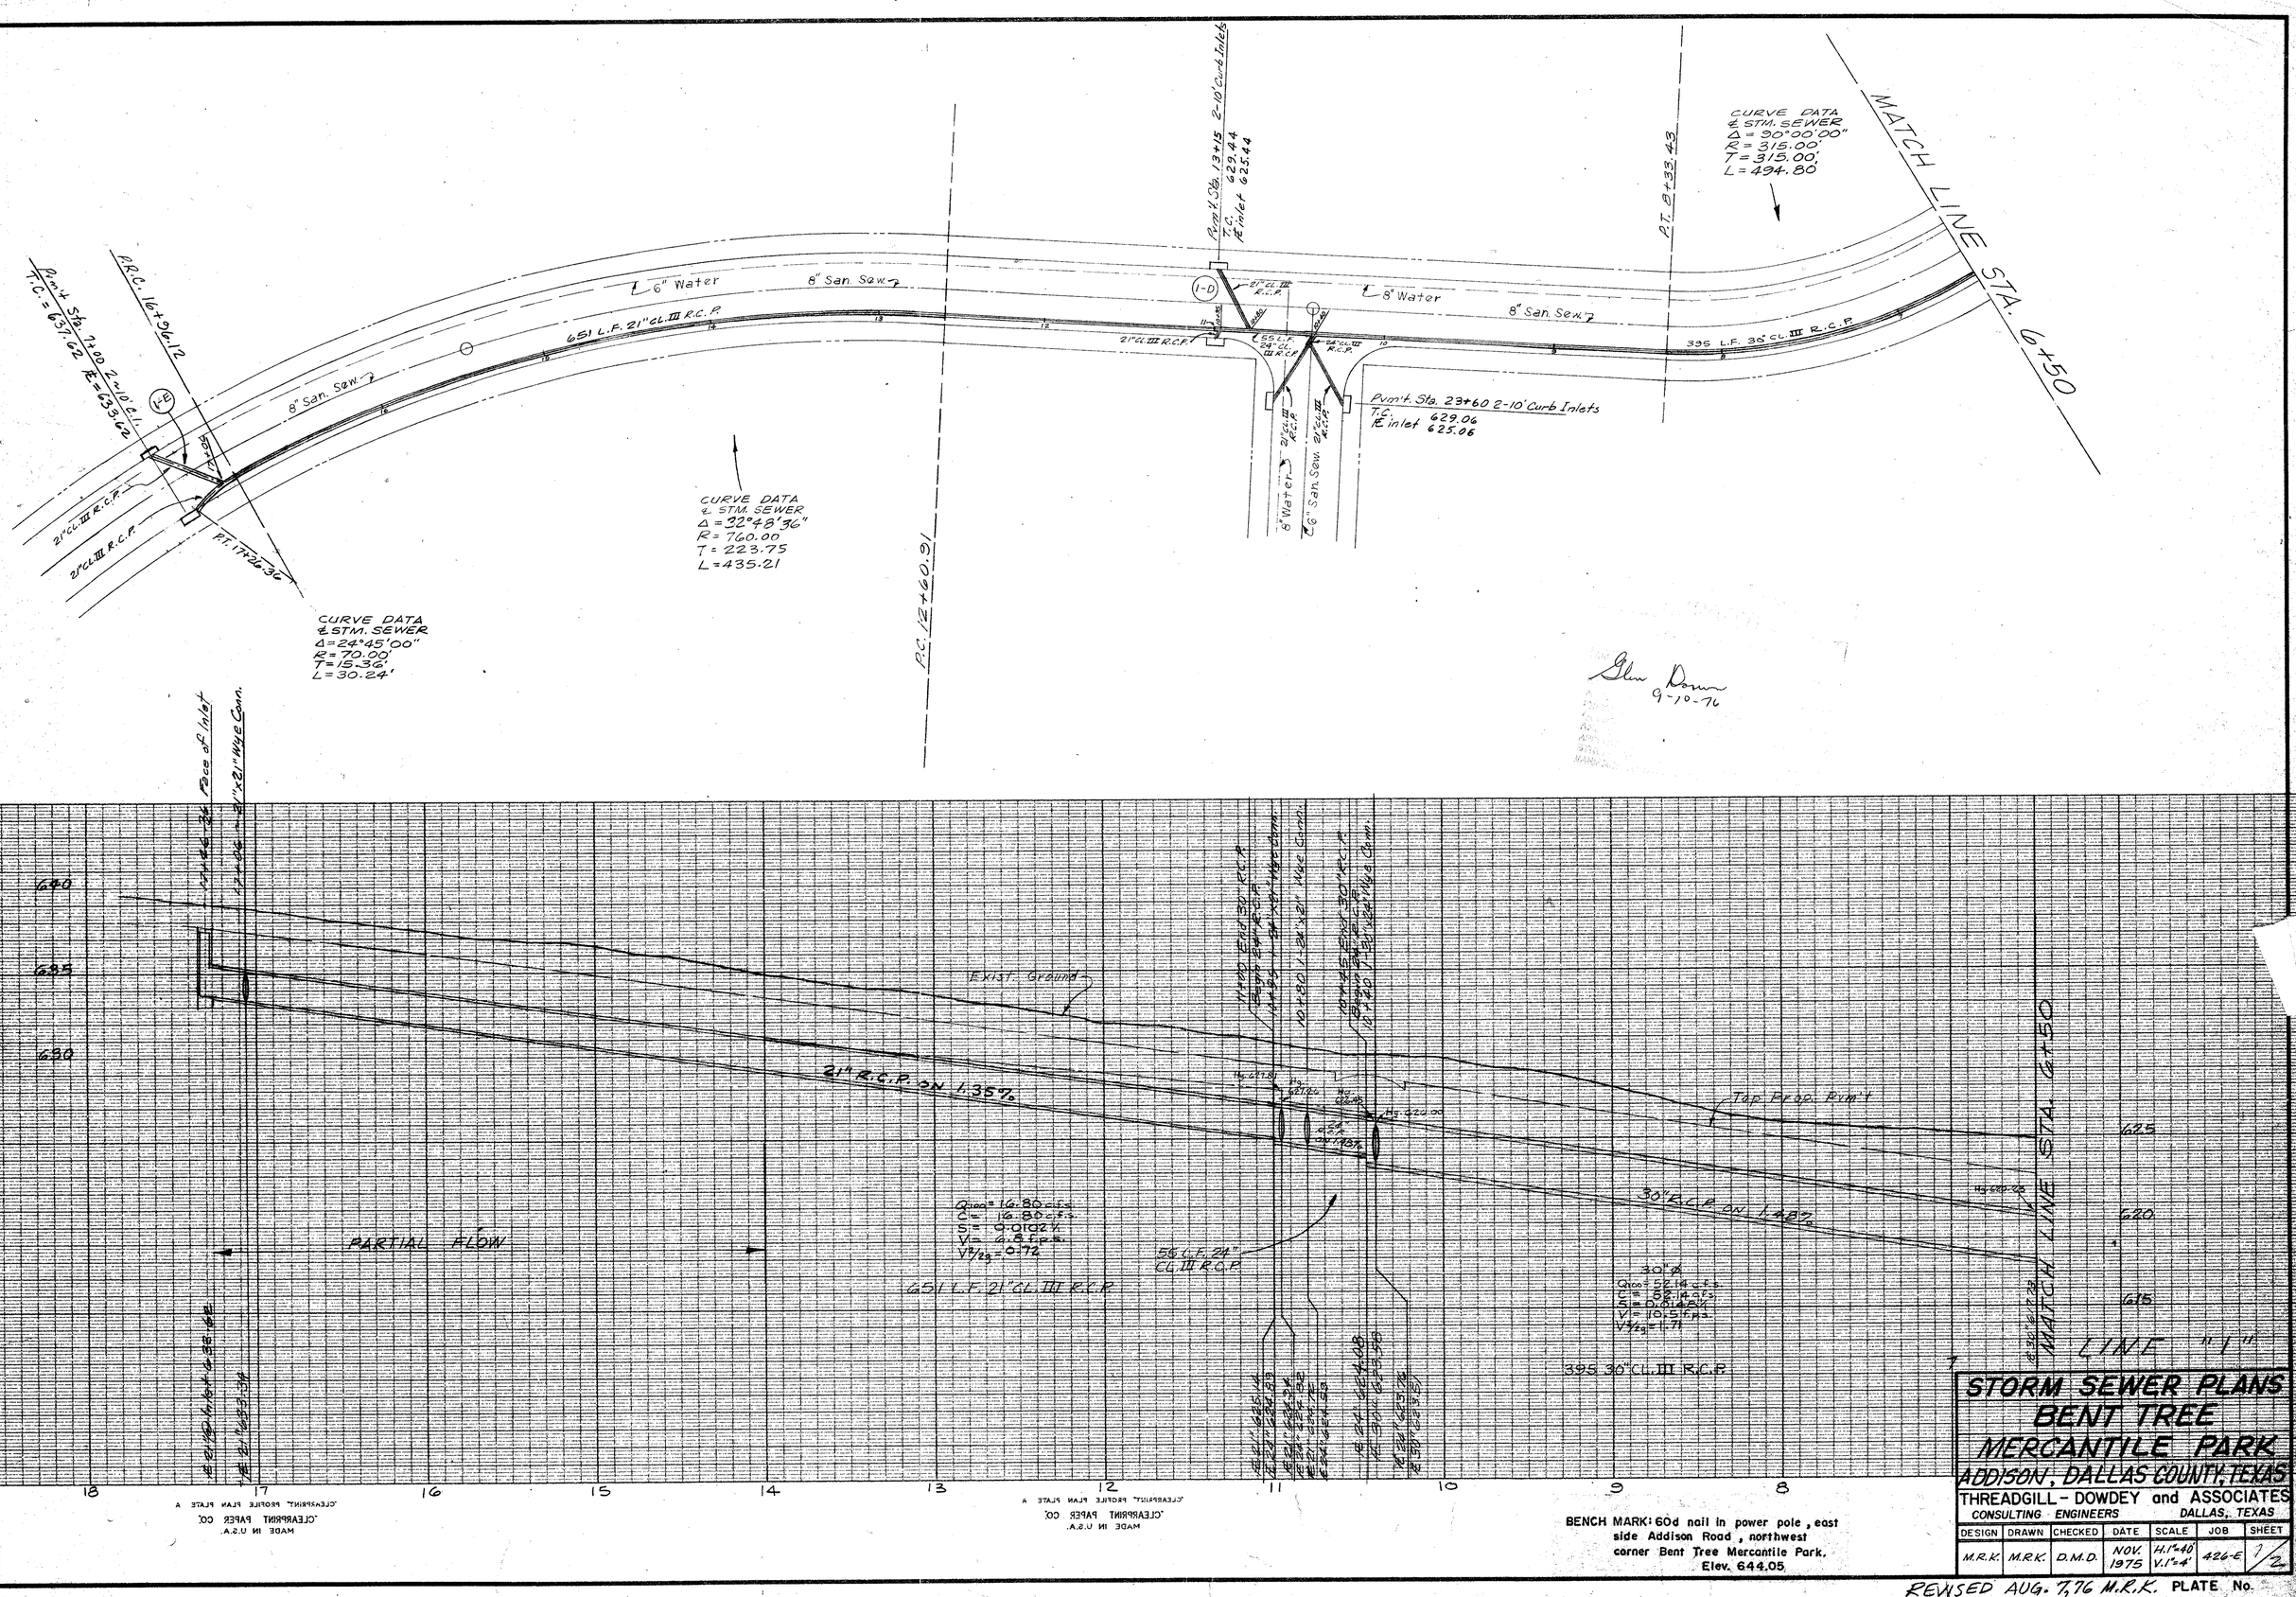

BENCH MARK: 60d nail in power pole, east side Addison Road, northwest corner Bent Tree Mercantile Park. Elev. 644.05

STORM SEWER PLANS
BENT TREE MERCANTILE PARK
ADDISON, DALLAS COUNTY, TEXAS

THREADGILL - DOWDEY and ASSOCIATES
CONSULTING ENGINEERS DALLAS, TEXAS

DESIGN	DRAWN	CHECKED	DATE	SCALE	JOB	SHEET
M.R.K.	M.R.K.	D.M.D.	NOV. 1975	H.1"=40' V.1"=4'	426-E	1/2

REVISED AUG. 7, 76 M.R.K. PLATE No.

"CLEARPRINT" PROFILE PLAN PLATE A
"CLEARPRINT" PAPER CO.
MADE IN U.S.A.