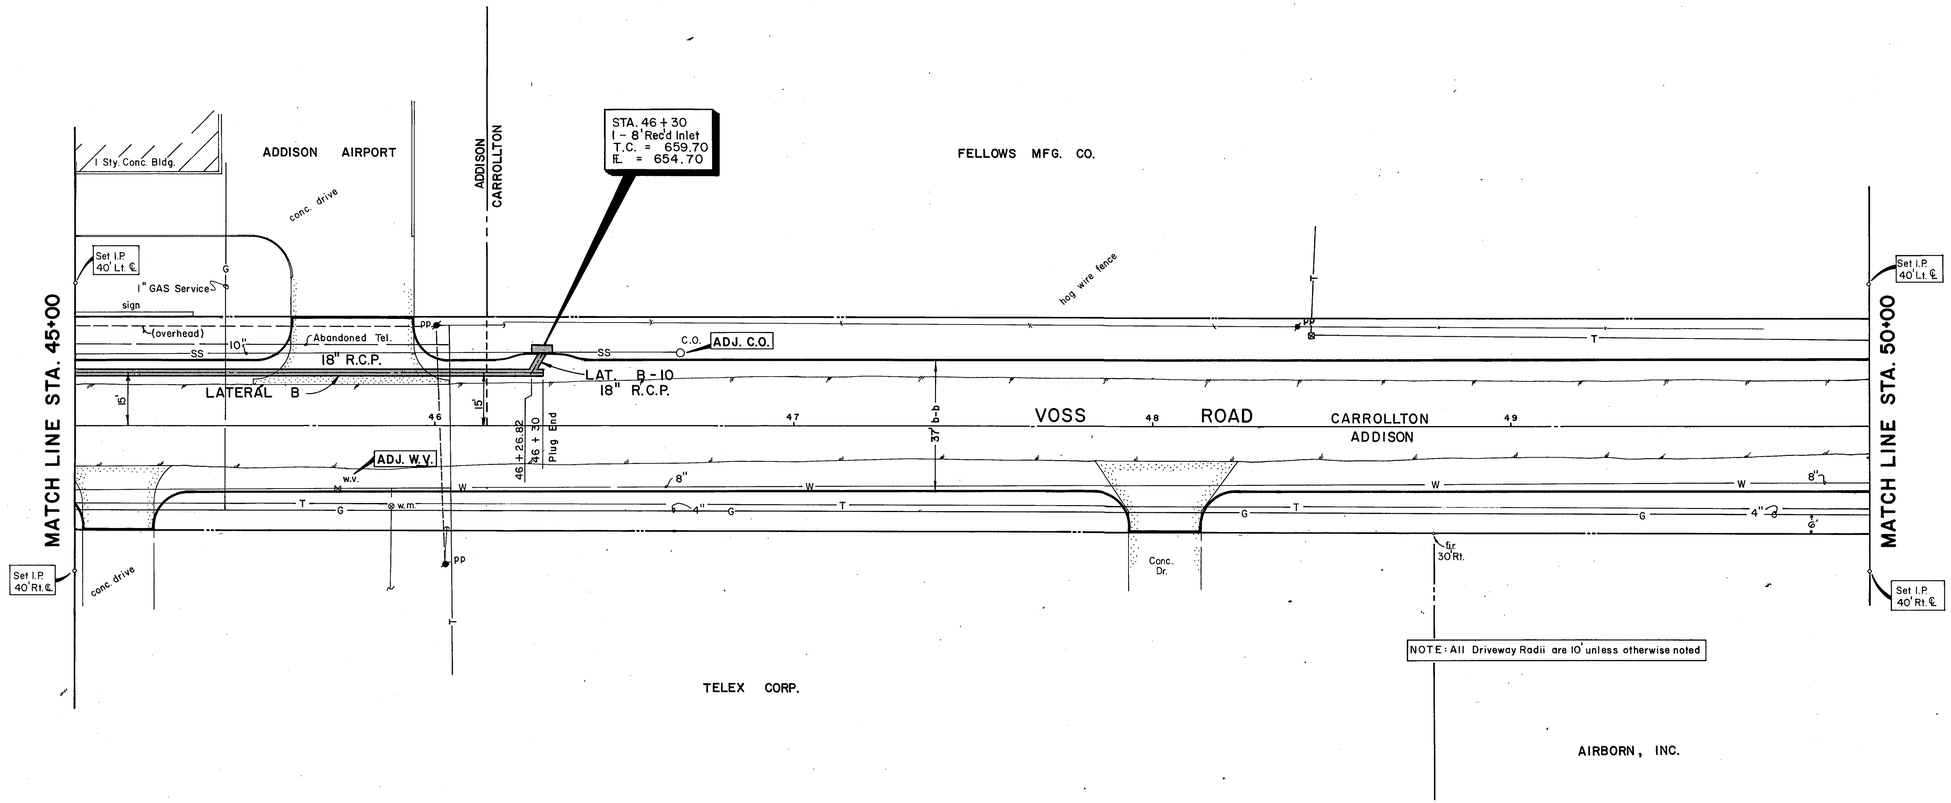

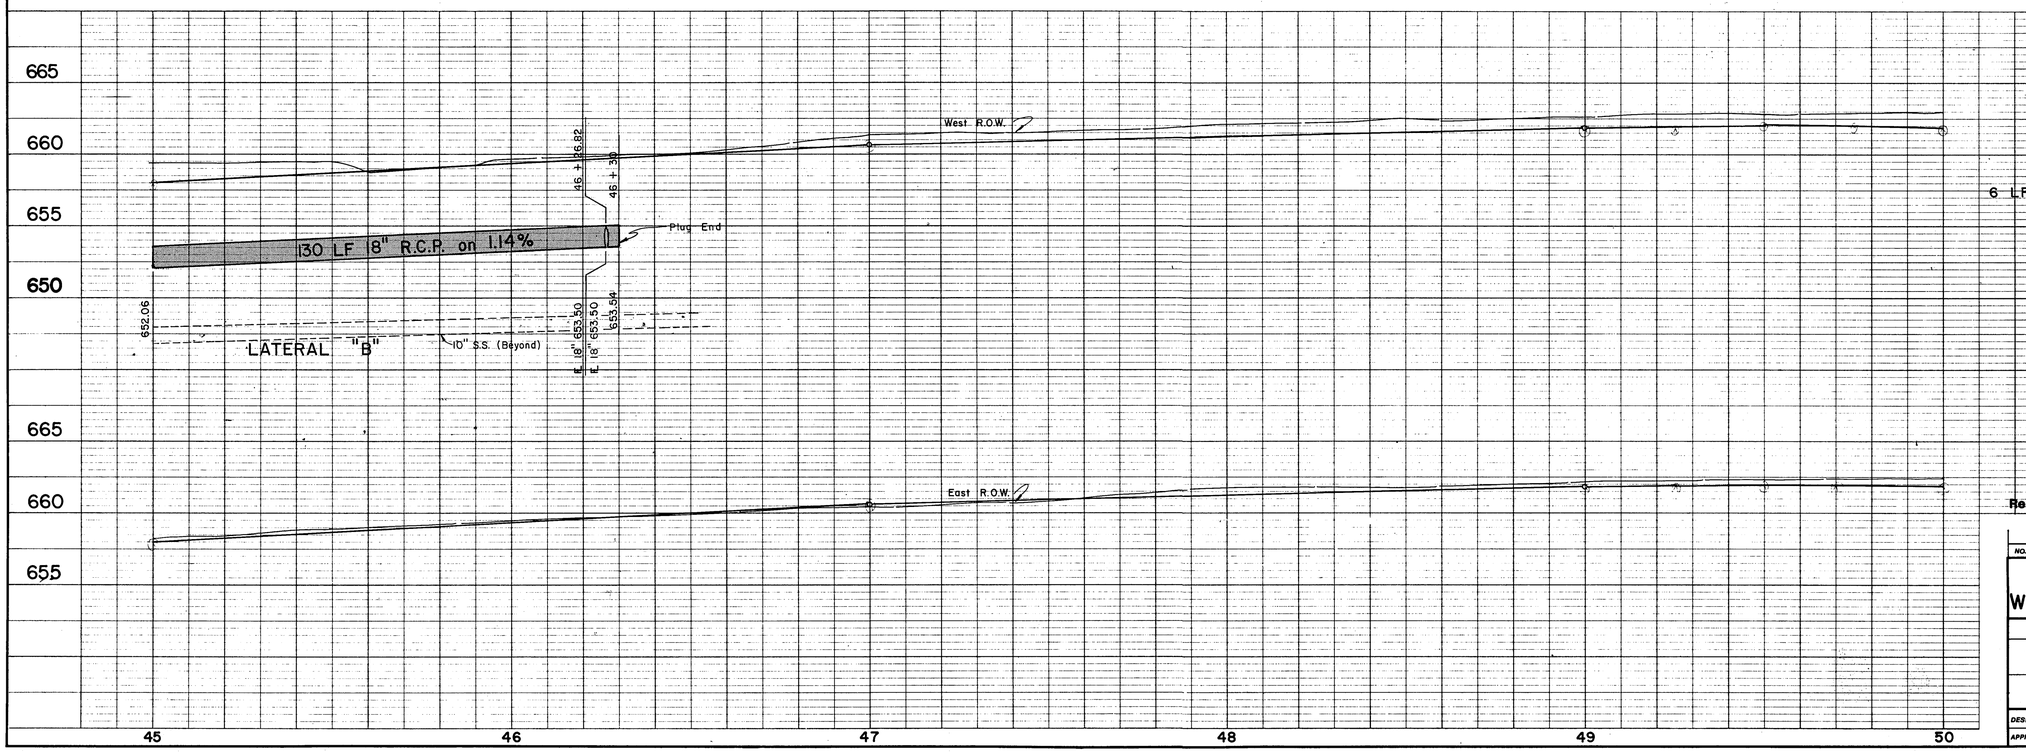

NO.	REVISION	BY	DATE

CITY OF ADDISON
DALLAS COUNTY, TEXAS

WESTGROVE / VOSS ROAD IMPROVEMENTS

DRAINAGE - STA. 45+00 to 50+00

GINN, INC.
Consulting Engineers – Dallas, Texas

DESIGNED-GF	DRAWN-RGB	DATE- SEPT., 1982	FILE J-192
APPROVED-HWG	CHECKED-HBJ	SCALE-H-1"=20'/V-1"=5'	SHEET 30 OF