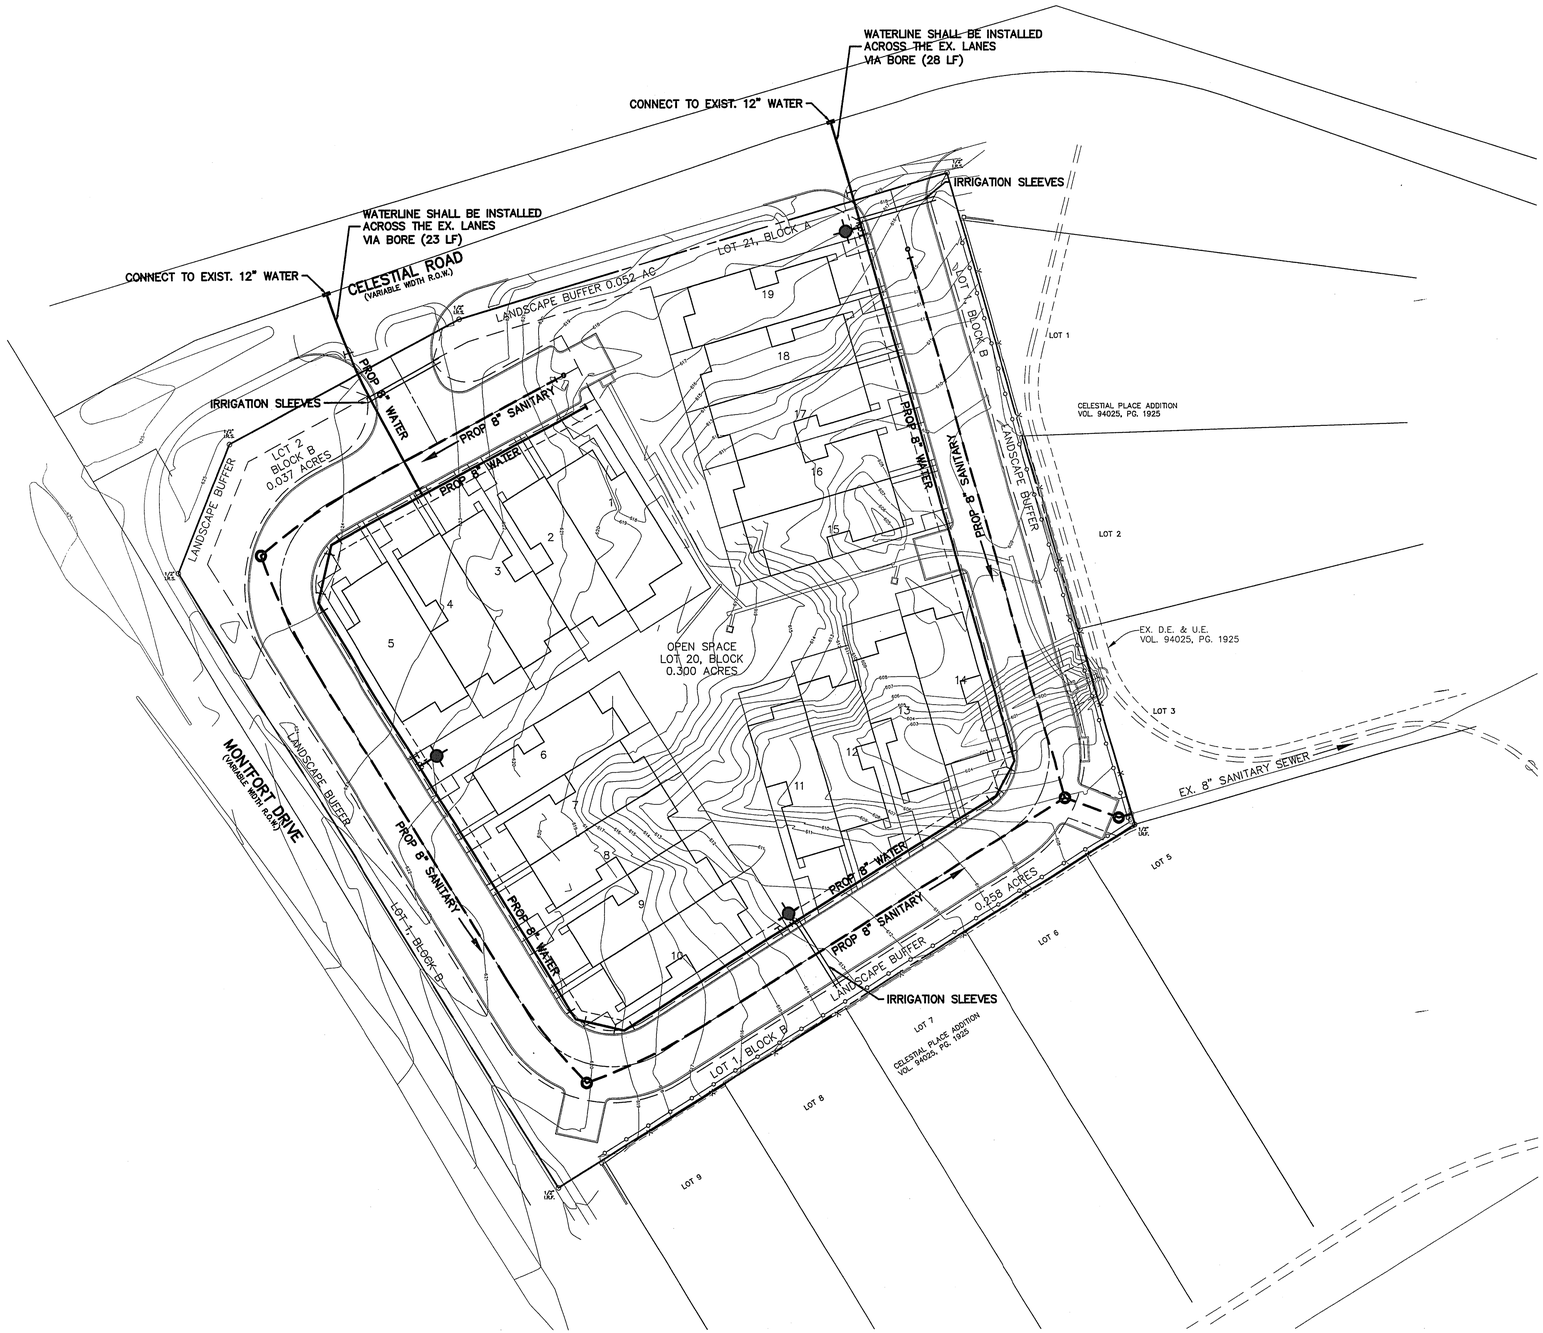

GRAPHIC SCALE

30 0 15 30 60 120

(IN FEET)
1 inch = 30 ft.

LEGEND

- PROP SSWR MANHOLE
- PROP CLEANOUT
- PROP SSWR LINE
- PROP SSWR LATERAL
- EXIST SSWR MANHOLE
- PROP. FIRE HYDRANT
- PROP WATER LINE & VALVE
- PROP WATER LATERAL
- EXIST. FIRE HYDRANT
- PROP STORM SEWER & INLET

NO.	REVISIONS DURING CONSTRUCTION	BY	DATE

NO.	REVISIONS DURING PLAN REVIEW	BY	DATE

Jones & Boyd, Inc.
17090 Dallas Parkway, Suite 200
Dallas, Texas 75248
972.248.7676 office
972.248.1414 fax
www.jones-boyd.com

- Engineering
- Surveying
- Planning
- Landscape Architecture
- Construction Management

WATER AND SEWER PLAN

PRELIMINARY

STANFORD COURT

Town of Addison, Dallas County, Texas

PROJECT NO. CDC004

SHEET NO. 3

Plotted by: scrauford Plot Date: 6/26/2006 4:27 PM

Drawing: H:\Projects\CDC004\dwg\Revised Layout\XCDC004WS.dwg Saved By: Juke Save Time: 6/26/2006 2:25 PM