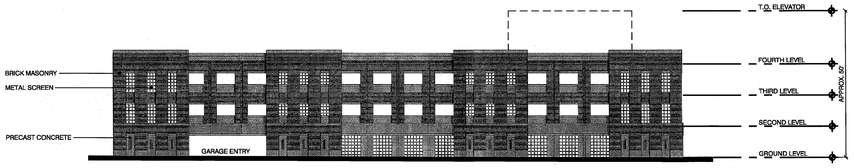

04 WEST ELEVATION
1" = 20'-0"

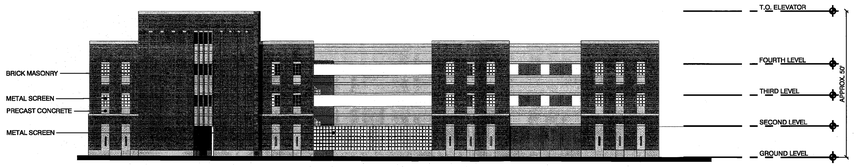

03 EAST ELEVATION
1" = 20'-0"

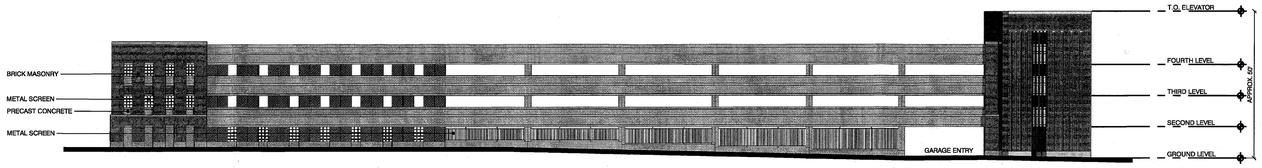

02 SOUTH ELEVATION
1" = 20'-0"

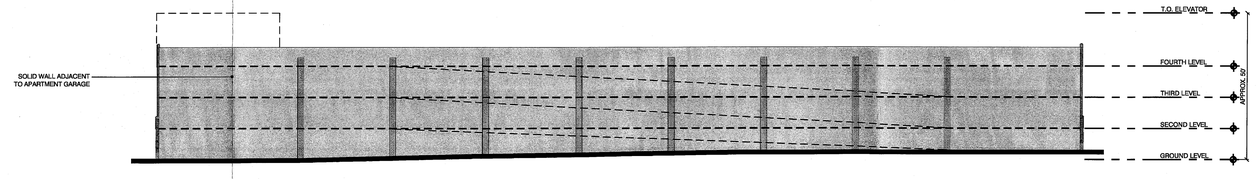

01 NORTH ELEVATION
1" = 20'-0"

© 2007 HKS, INC.

PLOT DATE:
FILE DATE:

FILE NAME: Titleblk
FILE DATE: 07.23.07

XREFS:
FILE DATE:

FILE NAME: C:\NTOS\113\113201.00\WINGS\..\DESIGN\..\070827\..\REAL_ELEVATIONS.DWG
VERSION: 2007
TIME: 27 AUG 2007 - 11:35AM
LAST SAVED: 27 Aug 07

HKS

ARCHITECT
HKS INC.
1919 MCKINNEY AVENUE
DALLAS, TEXAS
75201-1753

LANDSCAPE ARCHITECT
TALLEY ASSOCIATES
1925 SAN JACINTO
DALLAS, TX
75201

TWO ADDISON CIRCLE

ADDISON, TX

OPUS.

OWNER
OPUS DEVELOPMENT CORP.
15455 NORTH DALLAS
PARKWAY
SUITE 450
ADDISON, TX 75001
972-480-9787

KEY PLAN

REVISION

HKS PROJECT NUMBER
11307

DATE
27 AUGUST 2007

ISSUE
CITY DEV. PLAN

SHEET TITLE
ARCHITECTURAL GARAGE ELEVATIONS

SHEET NO.
GA2.0