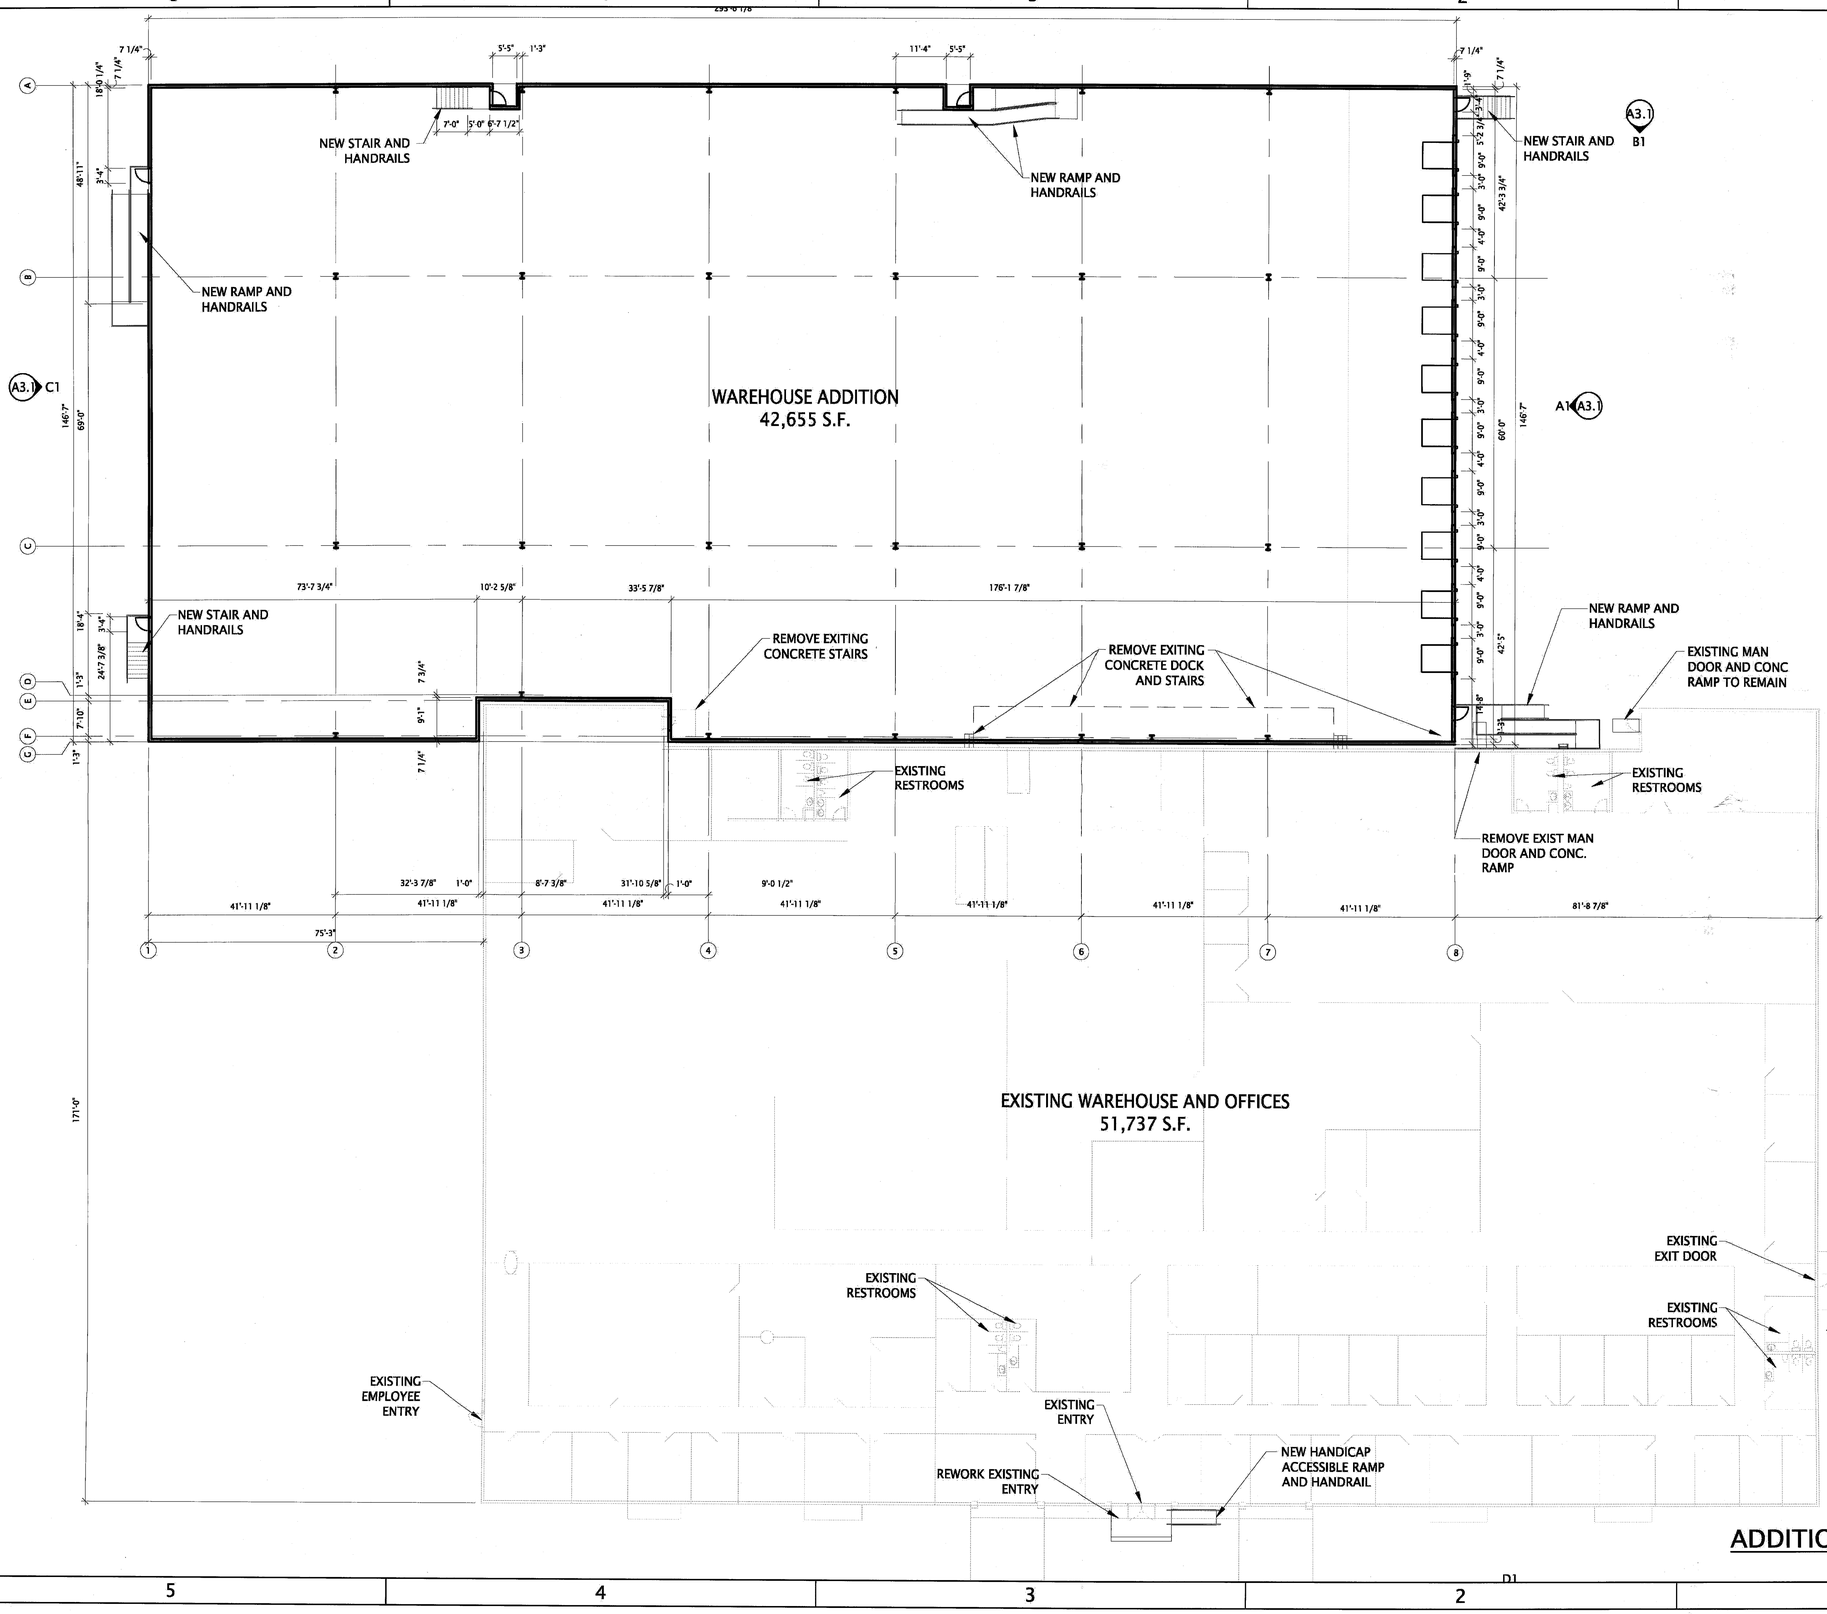

ADDITION FLOOR PLAN (A1 / A2.1)

SCALE: 1/16" = 1'-0"

GSBS ARCHITECTS
7291 GLENVIEW DRIVE
FORT WORTH, TX 76180
P 817.589.1722
F 817.595.2916
www.gsbsarchitects.com

THESE DRAWINGS ARE INCOMPLETE AND MAY NOT BE USED FOR REGULATORY APPROVAL, PERMIT OR CONSTRUCTION.

THOMAS E. BATENHORST
11360
REGISTRATION #: DATE OF ISSUE
SIGNATURE DATE

OWNERSHIP OF INSTRUMENTS OF SERVICE AND COPYRIGHT
ALL REPORTS, PLANS, SPECIFICATIONS, COMPUTER FILES, FIELD DATA, NOTES, AND OTHER DOCUMENTS AND INSTRUMENTS PREPARED BY GSBS/ARCHITECTS, INC. AS INSTRUMENTS OF SERVICE SHALL REMAIN THE PROPERTY OF GSBS. GSBS SHALL RETAIN ALL COMMON LAW, STATUTORY AND OTHER RESERVED RIGHTS, INCLUDING THE COPYRIGHT THERETO. ANY PUBLIC DISTRIBUTION OR DISSEMINATION OF THIS DRAWING IS PROHIBITED WITHOUT THE WRITTEN AUTHORIZATION OF GSBS.

No.	DATE	REVISION

NORTH

BEST PRESS, INC.

4201 AIRBORN DR.
ADDISON, TX 75001

DESIGN DOCUMENTS

ADDITION FLOOR PLAN

PROJECT NO. 2007-T52-00
DATE FEBRUARY 2008
DRAWN
CHECKED
BINDING ORDER

A2.1