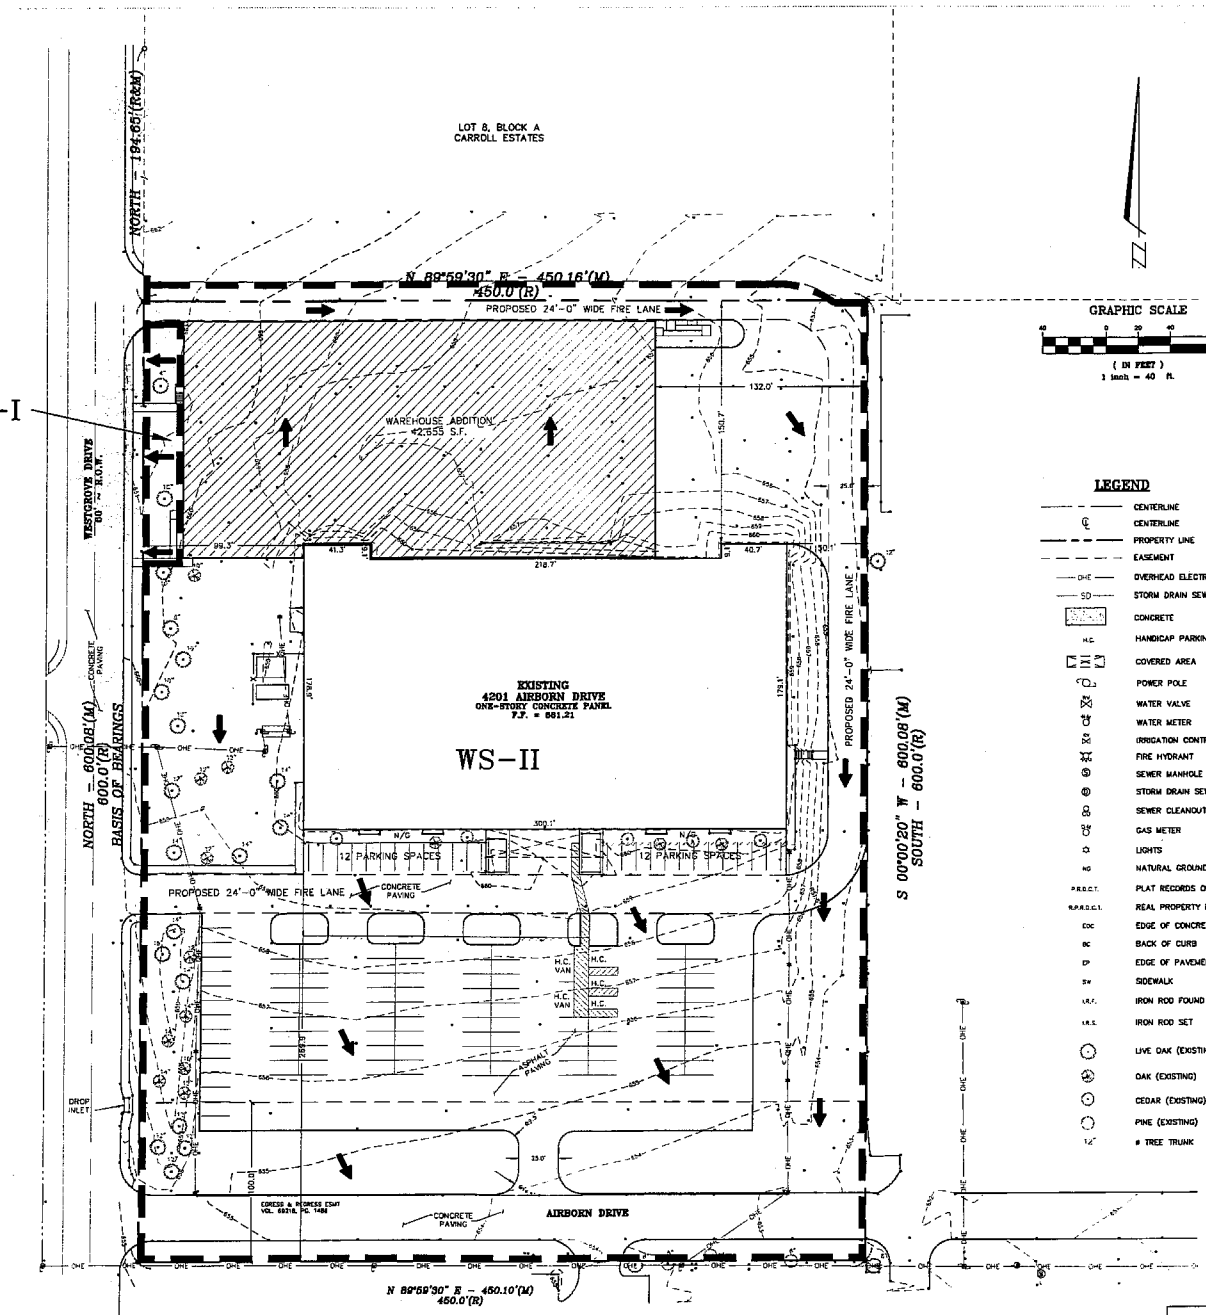

LEGEND

- CENTERLINE
- CENTERLINE
- PROPERTY LINE
- EASEMENT
- OHE — OVERHEAD ELECTRIC LINES
- SD — STORM DRAIN SEWER
- CONCRETE
- H.C. — HANDICAP PARKING
- COVERED AREA
- POWER POLE
- WATER VALVE
- WATER METER
- IRRIGATION CONTROL VALVE
- FIRE HYDRANT
- SEWER MANHOLE
- STORM DRAIN SEWER MANHOLE
- SEWER CLEANOUT
- GAS METER
- LIGHTS
- NG — NATURAL GROUND
- P.R.D.C.T. — PLAT RECORDS OF DALLAS COUNTY, TEXAS
- R.P.R.D.C.T. — REAL PROPERTY RECORDS OF DALLAS COUNTY, TEXAS
- EOC — EDGE OF CONCRETE
- BC — BACK OF CURB
- EP — EDGE OF PAVEMENT
- SW — SIDEWALK
- I.R.F. — IRON ROD FOUND
- I.R.S. — IRON ROD SET
- LIVE OAK (EXISTING)
- OAK (EXISTING)
- CEDAR (EXISTING)
- PINE (EXISTING)
- # TREE TRUNK

WATERSHED DESIGNATION	AREA, (ACRES)	TIME OF CONCENTRATION (MIN.)	RAINFALL INTENSITY, IN. / HR	C	RUNOFF (CFS)
WS-I	0.08	10	8.82	0.15	0.11
WS-II	1.49	10	8.82	0.15	1.97
	4.63			0.95	38.79

STATE OF TEXAS
G. GLEN KISTENMACHER
65021
REGISTERED
PROFESSIONAL ENGINEER

DATE:	REVISION DESCRIPTION	BY:

PROPOSED DRAINAGE PLAN

PORTION OF LOTS 6, 7 & 8 BLOCK A, CARROLL ESTATES

CITY OF ADDISON DALLAS COUNTY TEXAS

DATE: 04-04-08 SCALE: 1" = 40' FILE NUMBER: 4221AIR-PRODRAIN DATA FILE:

DRAWN BY: MGB FIELD BOOK:

CHECKED BY: CCK SHEET 1 OF 1

KISTENMACHER ENGINEERING COMPANY, INC.
CONSULTING ENGINEERING - LAND PLANNING - SURVEYING
1420 DESDEMONA DRIVE, SUITE 42 - EL PASO, TEXAS 79925 - 915-778-4478
6330 GREENVILLE AVE, SUITE C - DALLAS, TEXAS 75206 - 214-234-2011