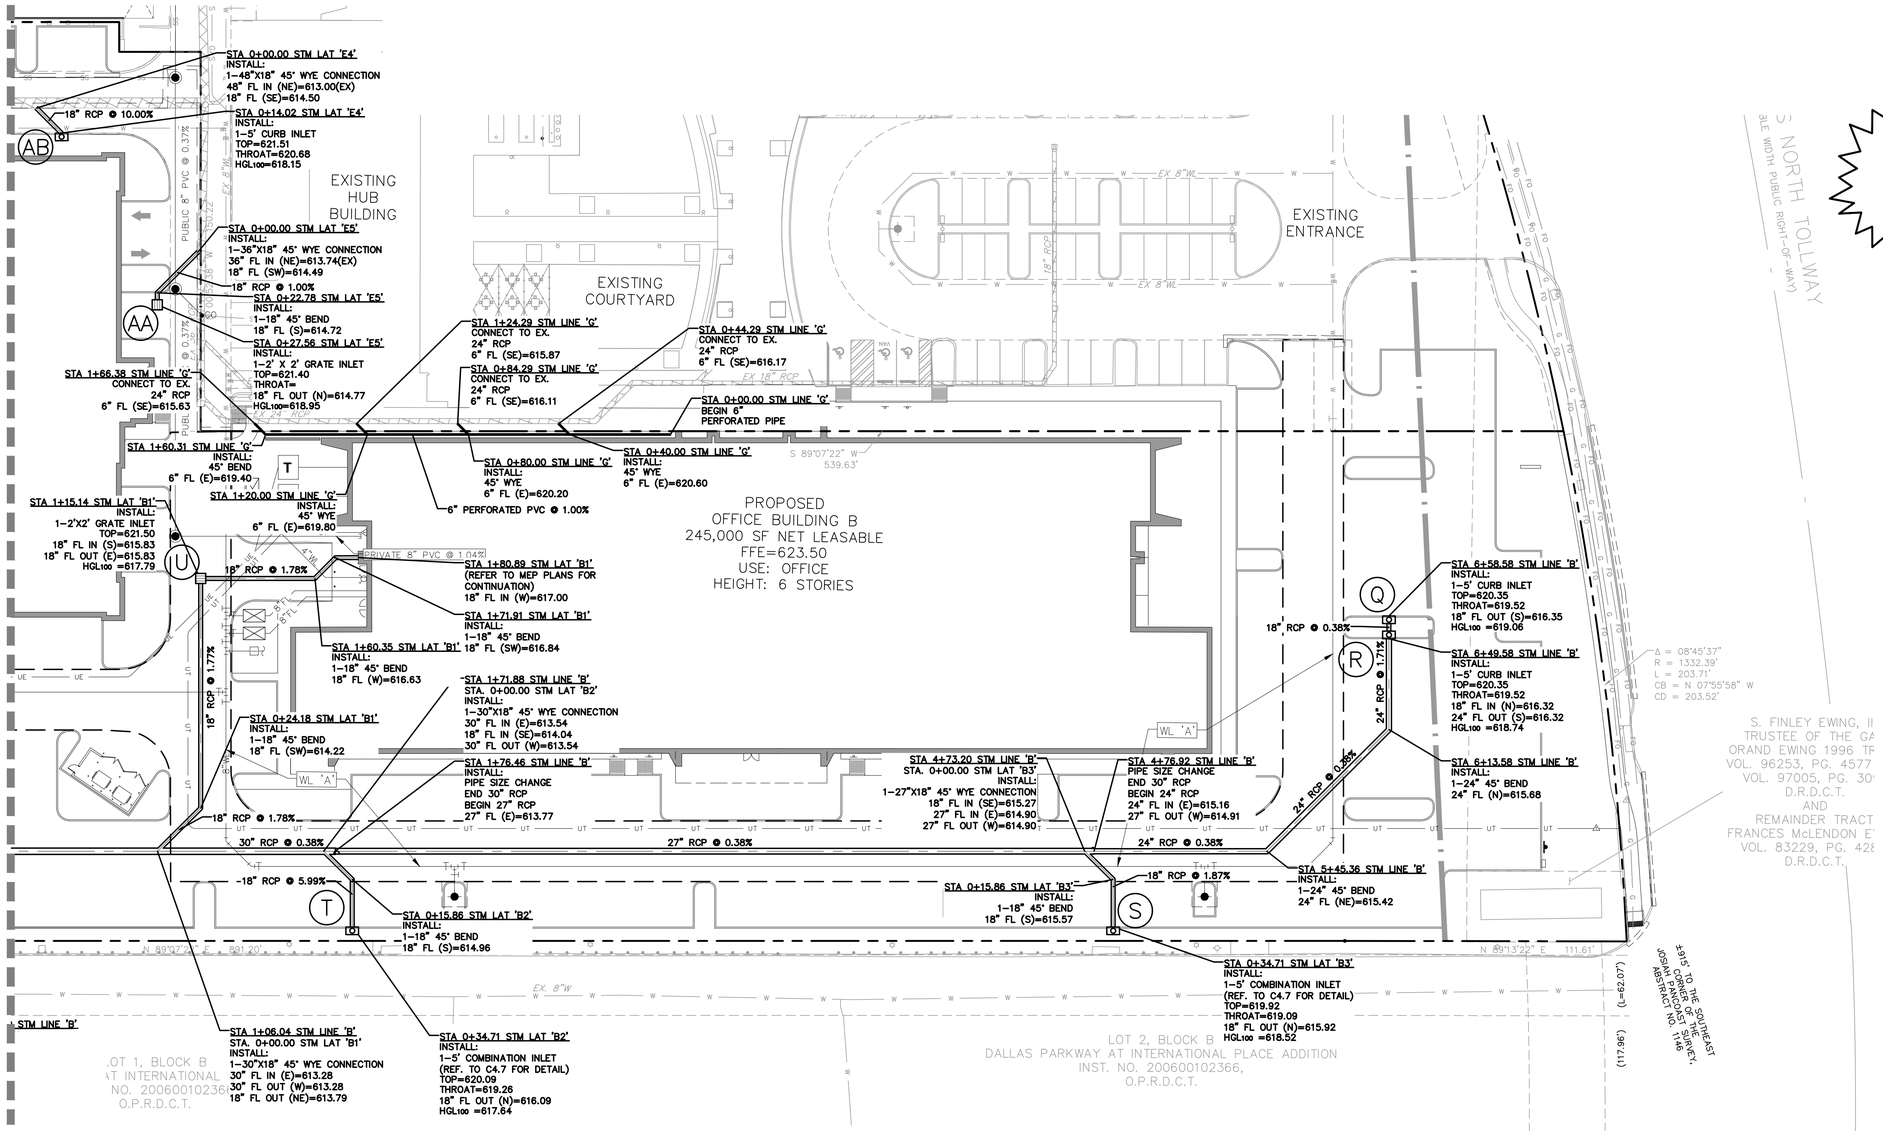

N

0 30' 60'

SCALE : 1" = 30'

CAUTION !!

CONTRACTOR IS TO CONTACT TEXAS ONE-CALL SYSTEM (1-800-245-4545) OR OTHER UTILITY LOCATING SERVICES AT LEAST 48 HOURS PRIOR TO CONSTRUCTION ACTIVITIES. STANTEC IS NOT RESPONSIBLE FOR KNOWING ALL EXISTING UTILITIES IN THE PROJECT AREA NOR FOR DEPICTING THE EXACT LOCATIONS OF UTILITIES ON THESE DRAWINGS.

LEGEND

(A) DRAINAGE AREA DESIGNATION REFER TO SHEET C4.2 & C4.3 FOR PROPOSED DRAINAGE AREA MAP

NOTE:

- ALL ONSITE STORM IS PRIVATE AND SHALL NOT BE MAINTAINED BY THE TOWN OF ADDISON.
- ALL STORM PIPE UNDER TOWN OF ADDISON FIRE LANE MUST BE RCP.
- DETENTION AND ORIFICE CALCULATIONS AND DETAILS PROVIDED ON SHEET C4.5

BENCHMARKS:

REFERENCE BENCHMARK:
TOWN OF ADDISON CONTROL POINT NO. COA-14 LOCATED 1,730' SOUTH EAST FROM THE INTERSECTION OF LANDMARK PLACE AND LANDMARK BOULEVARD THEN 40.6' WEST OF STREET SIGN, 8.15' NORTH OF CHAINLINK FENCE AND 70.5' EAST OF STREET SIGN.
ELEVATION = 623.19'

SITE BENCHMARK:
3-1/4" ALUMINUM DISK IN STAMPED "STANTEC" FOUND LOCATED APPROXIMATELY 1000' WEST FROM THE CENTERLINE OF THE SOUTHBOUND SERVICE ROAD OF THE DALLAS NORTH TOLLWAY, APPROXIMATELY 730' SOUTH FROM THE CENTERLINE OF LANDMARK BOULEVARD. POINT ALSO BEING THE SOUTHWEST CORNER OF SUBJECT TRACT.
ELEVATION = 616.60'

Stantec
TBPE # F-6324
TBPLS # 10194229
12222 Merit Drive, Suite 400
Dallas TX
www.stantec.com

The Contractor shall verify and be responsible for all dimensions. DO NOT scale the drawing - any errors or omissions shall be reported to Stantec without delay.
The Copyrights to all designs and drawings are the property of Stantec. Reproduction or use for any purpose other than that authorized by Stantec is forbidden.

Revision	By	Appd.	YY.MM.DD

Issued	By	Appd.	YY.MM.DD

Client/Project
CAWLEY PARTNERS

CAWLEY - FOURTEEN555 PHASE 2
14555 DALLAS PARKWAY
TOWN OF ADDISON, DALLAS COUNTY, TEXAS

Title
STORM PLAN

Permit-Seal

PRELIMINARY
FOR REVIEW ONLY
Not for Construction or Permit Purposes
Stantec
Engineer JOSHUA A. MILLSAP
P.E. No. 100118 Date 02/12/2019

Project Number: 222011532
File Name: 11532_c2_001_dr.dwg

RR	JM	JM	19.02.12
Dwn.	Chkd.	Dsgn.	YY.MM.DD

Drawing No. C4.4
Revision ----
Sheet C4.4

V:\2220\active\222011532\draft phase_01\drawing\sheet\11532_c2_001_dr.dwg
2019/02/12 3:35 PM By: Pouche, Reid

ORIGINAL SHEET - ANSI D