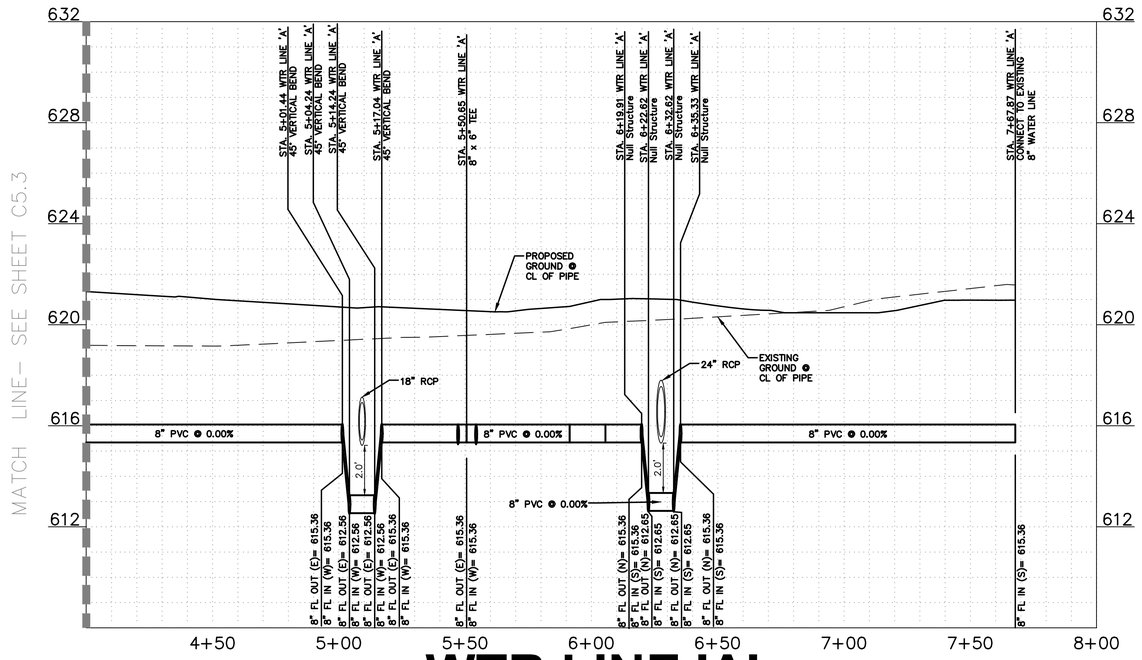

WTR LINE 'A'

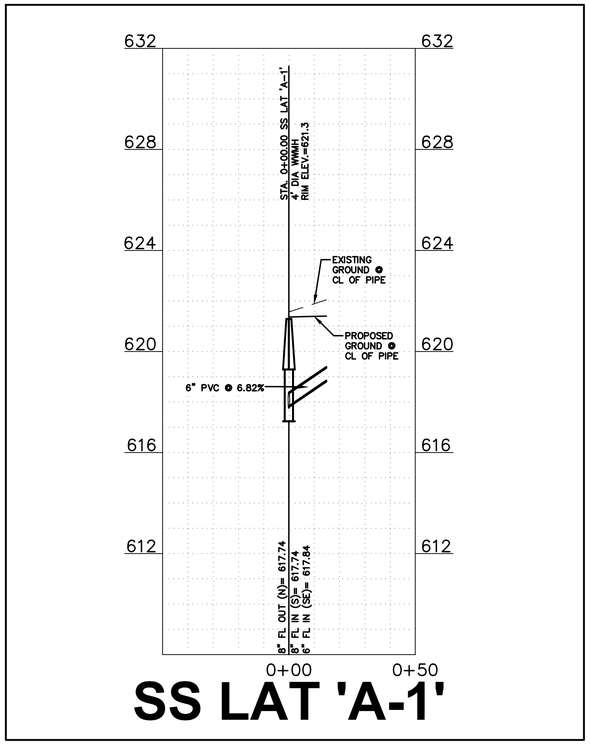

SS LAT 'A-1'

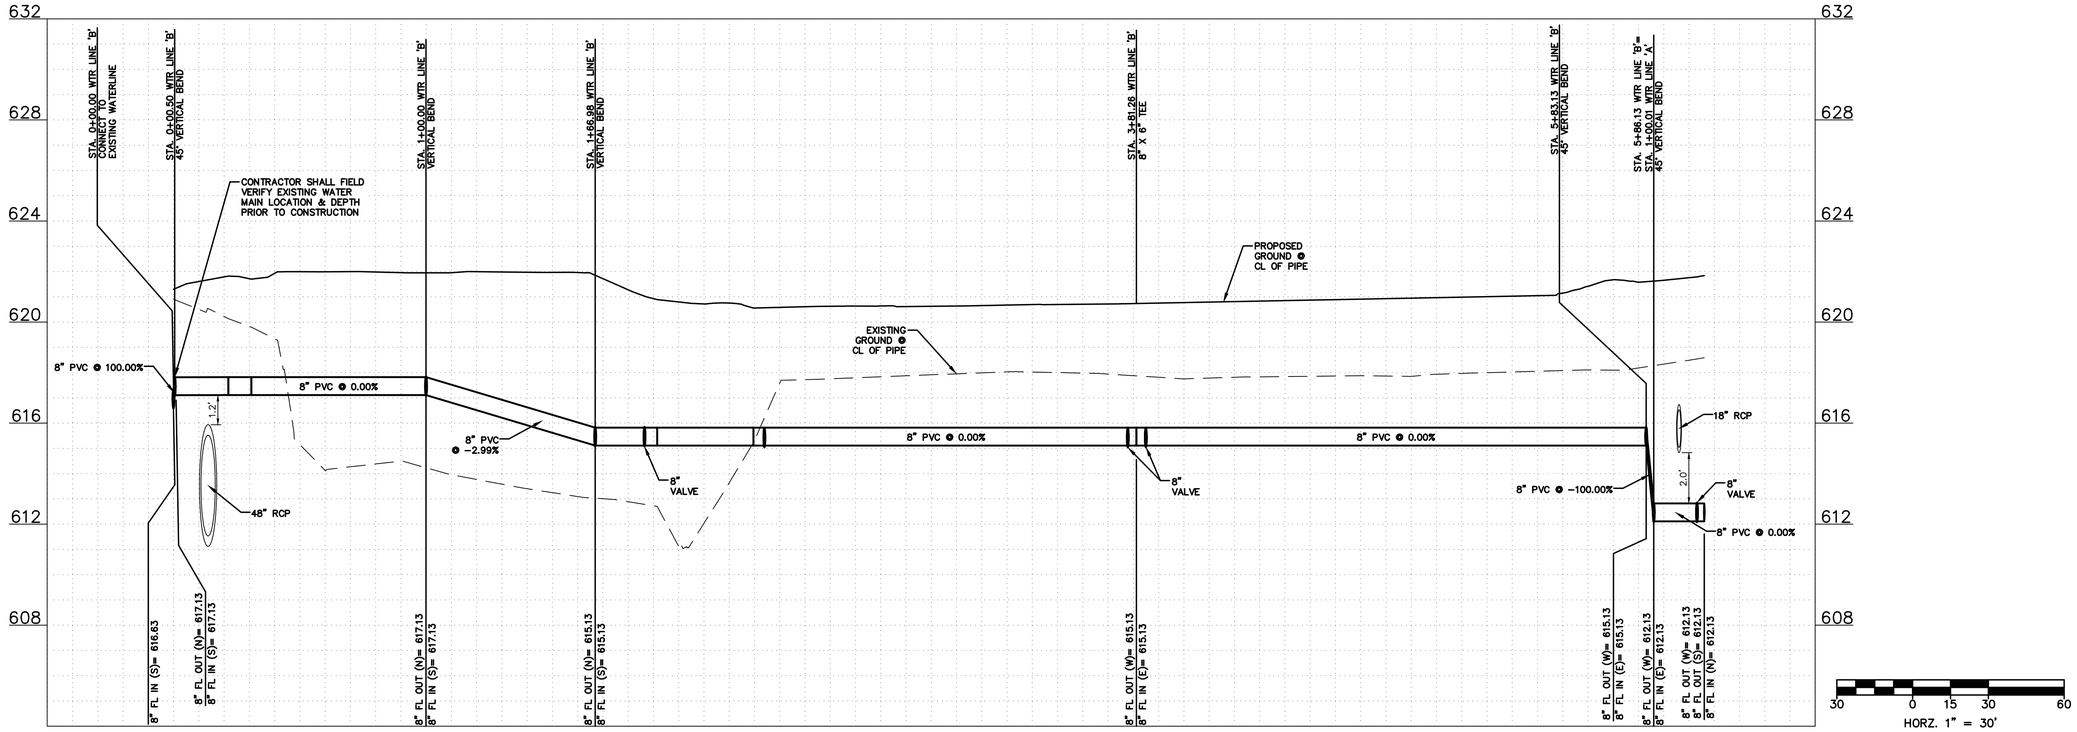

WTR LINE 'B'

V:\2220\active\2220011532\civil\phase_01\drawing\sheet\11532_c2_001_up.dwg
2019/02/12 2:54 PM By: Pacuche, Reid

ORIGINAL SHEET - ANSI D

Stantec
TBPE # F-6324
TBPLS # 10194229
12222 Merit Drive, Suite 400
Dallas TX
www.stantec.com

The Contractor shall verify and be responsible for all dimensions. DO NOT scale the drawing – any errors or omissions shall be reported to Stantec without delay.
The Copyright to all designs and drawings are the property of Stantec. Reproduction or use for any purpose other than that authorized by Stantec is forbidden.

Revision	By	Appd.	YY.MM.DD
Issued	By	Appd.	YY.MM.DD

Client/Project
CAWLEY PARTNERS

CAWLEY - FOURTEEN555 PHASE 2
14555 DALLAS PARKWAY
TOWN OF ADDISON, DALLAS COUNTY, TEXAS

Title
UTILITY PROFILES

Permit-Seal

PRELIMINARY
FOR REVIEW ONLY
Not for Construction or Permit Purposes
Stantec
Engineer JOSHUA A. MILLSAP
P.E. No. 100118 Date 02/12/2019

Project Number: 2220011532
File Name: 11532_c2_001_up.dwg

Dwn.	Chkd.	Dsgn.	YY.MM.DD
RR	JM	JM	19.02.12

Drawing No. C5.4

Revision	Sheet
----	C5.4