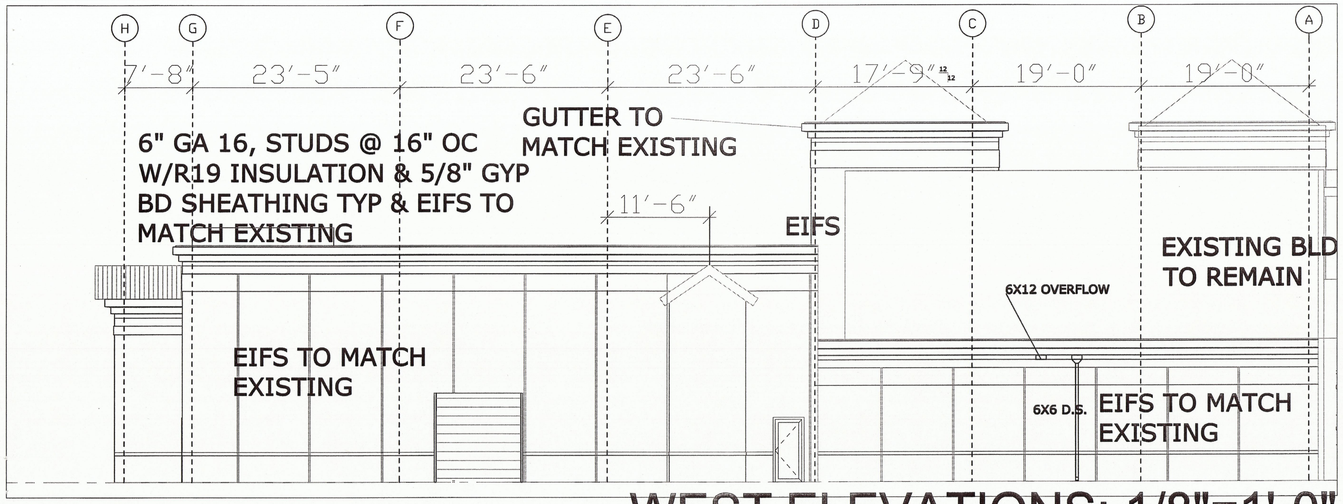

WEST ELEVATIONS: 1/8"=1'-0"

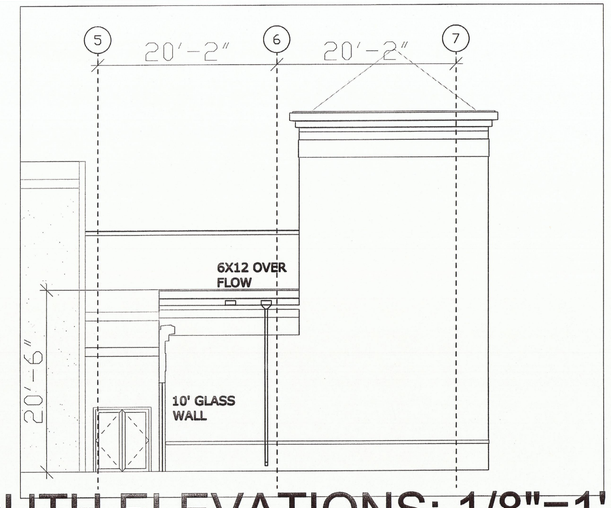

SOUTH ELEVATIONS: 1/8"=1'-0"

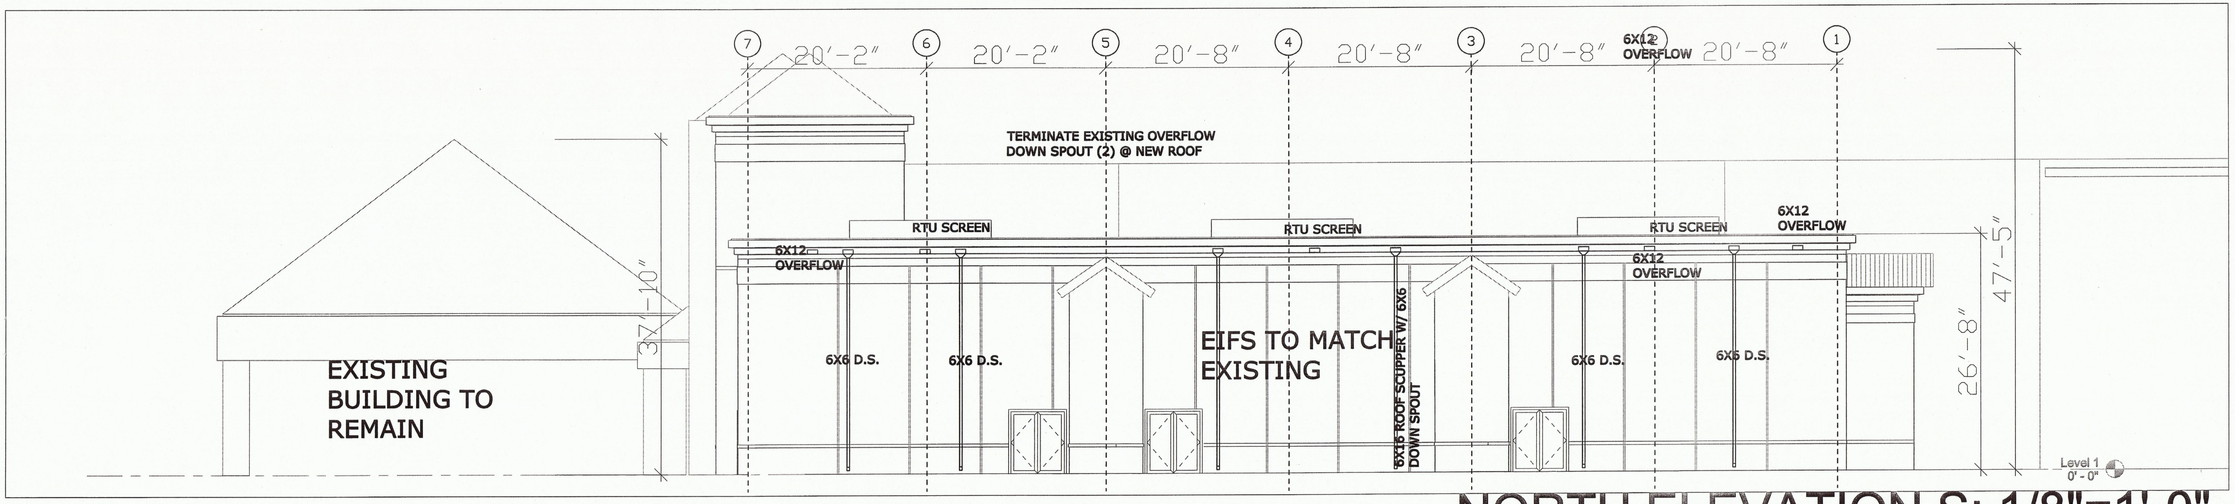

NORTH ELEVATION S: 1/8"=1'-0"

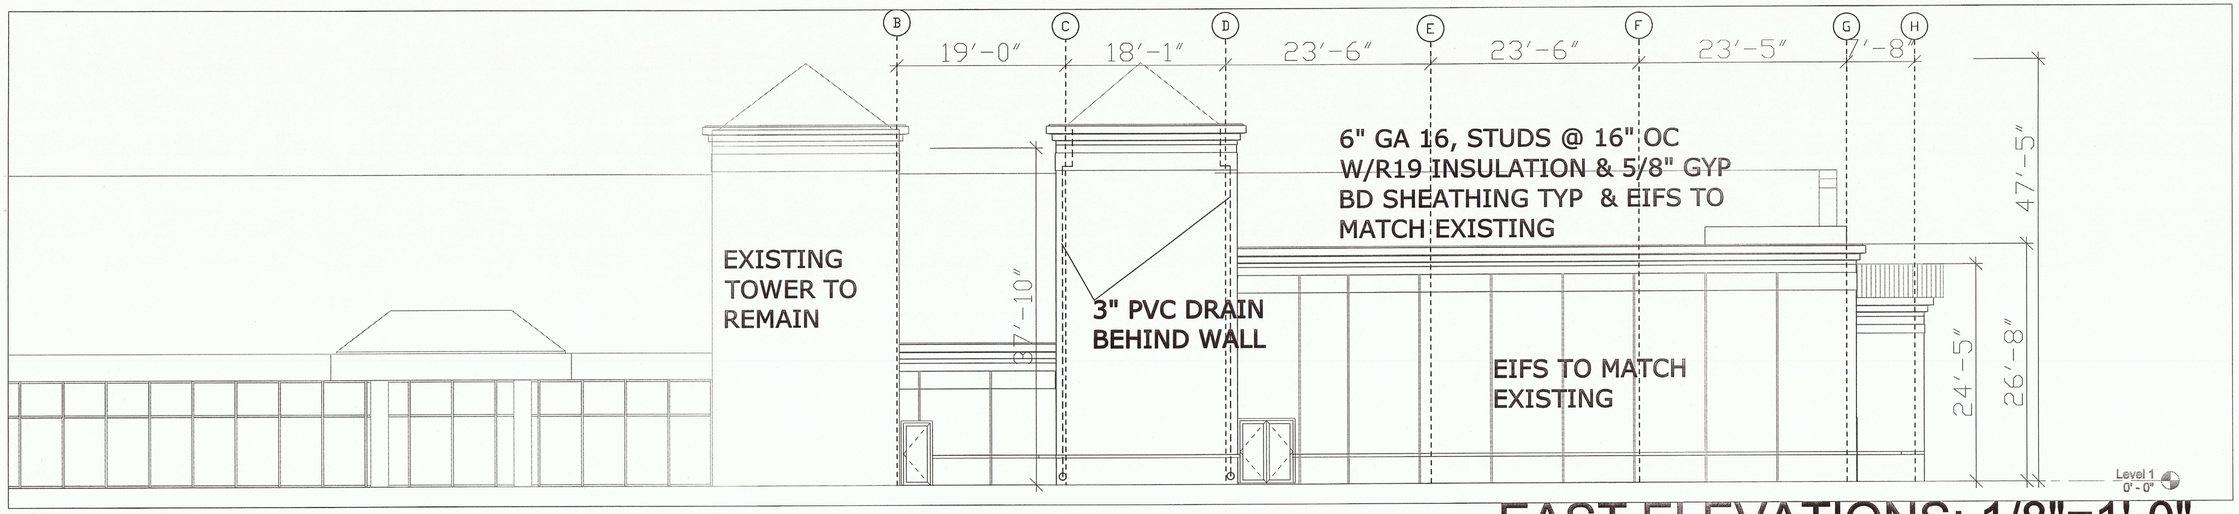

EAST ELEVATIONS: 1/8"=1'-0"

CHAUCER'S
DESIGN STUDIO
949 SIMON DRIVE, PLANO, TX. 75025
TEL: 972.849.6848 E-MAIL: chaucerdesignbuilt@gmail.com

CROWN PLAZA HOTEL

14315 MMIDWAY
ADDISON, TEXAS 75001

REVISION:

DRAFTER:
CHEHSIANG CHEN
DATE:
3/ 02/ 2010

A4