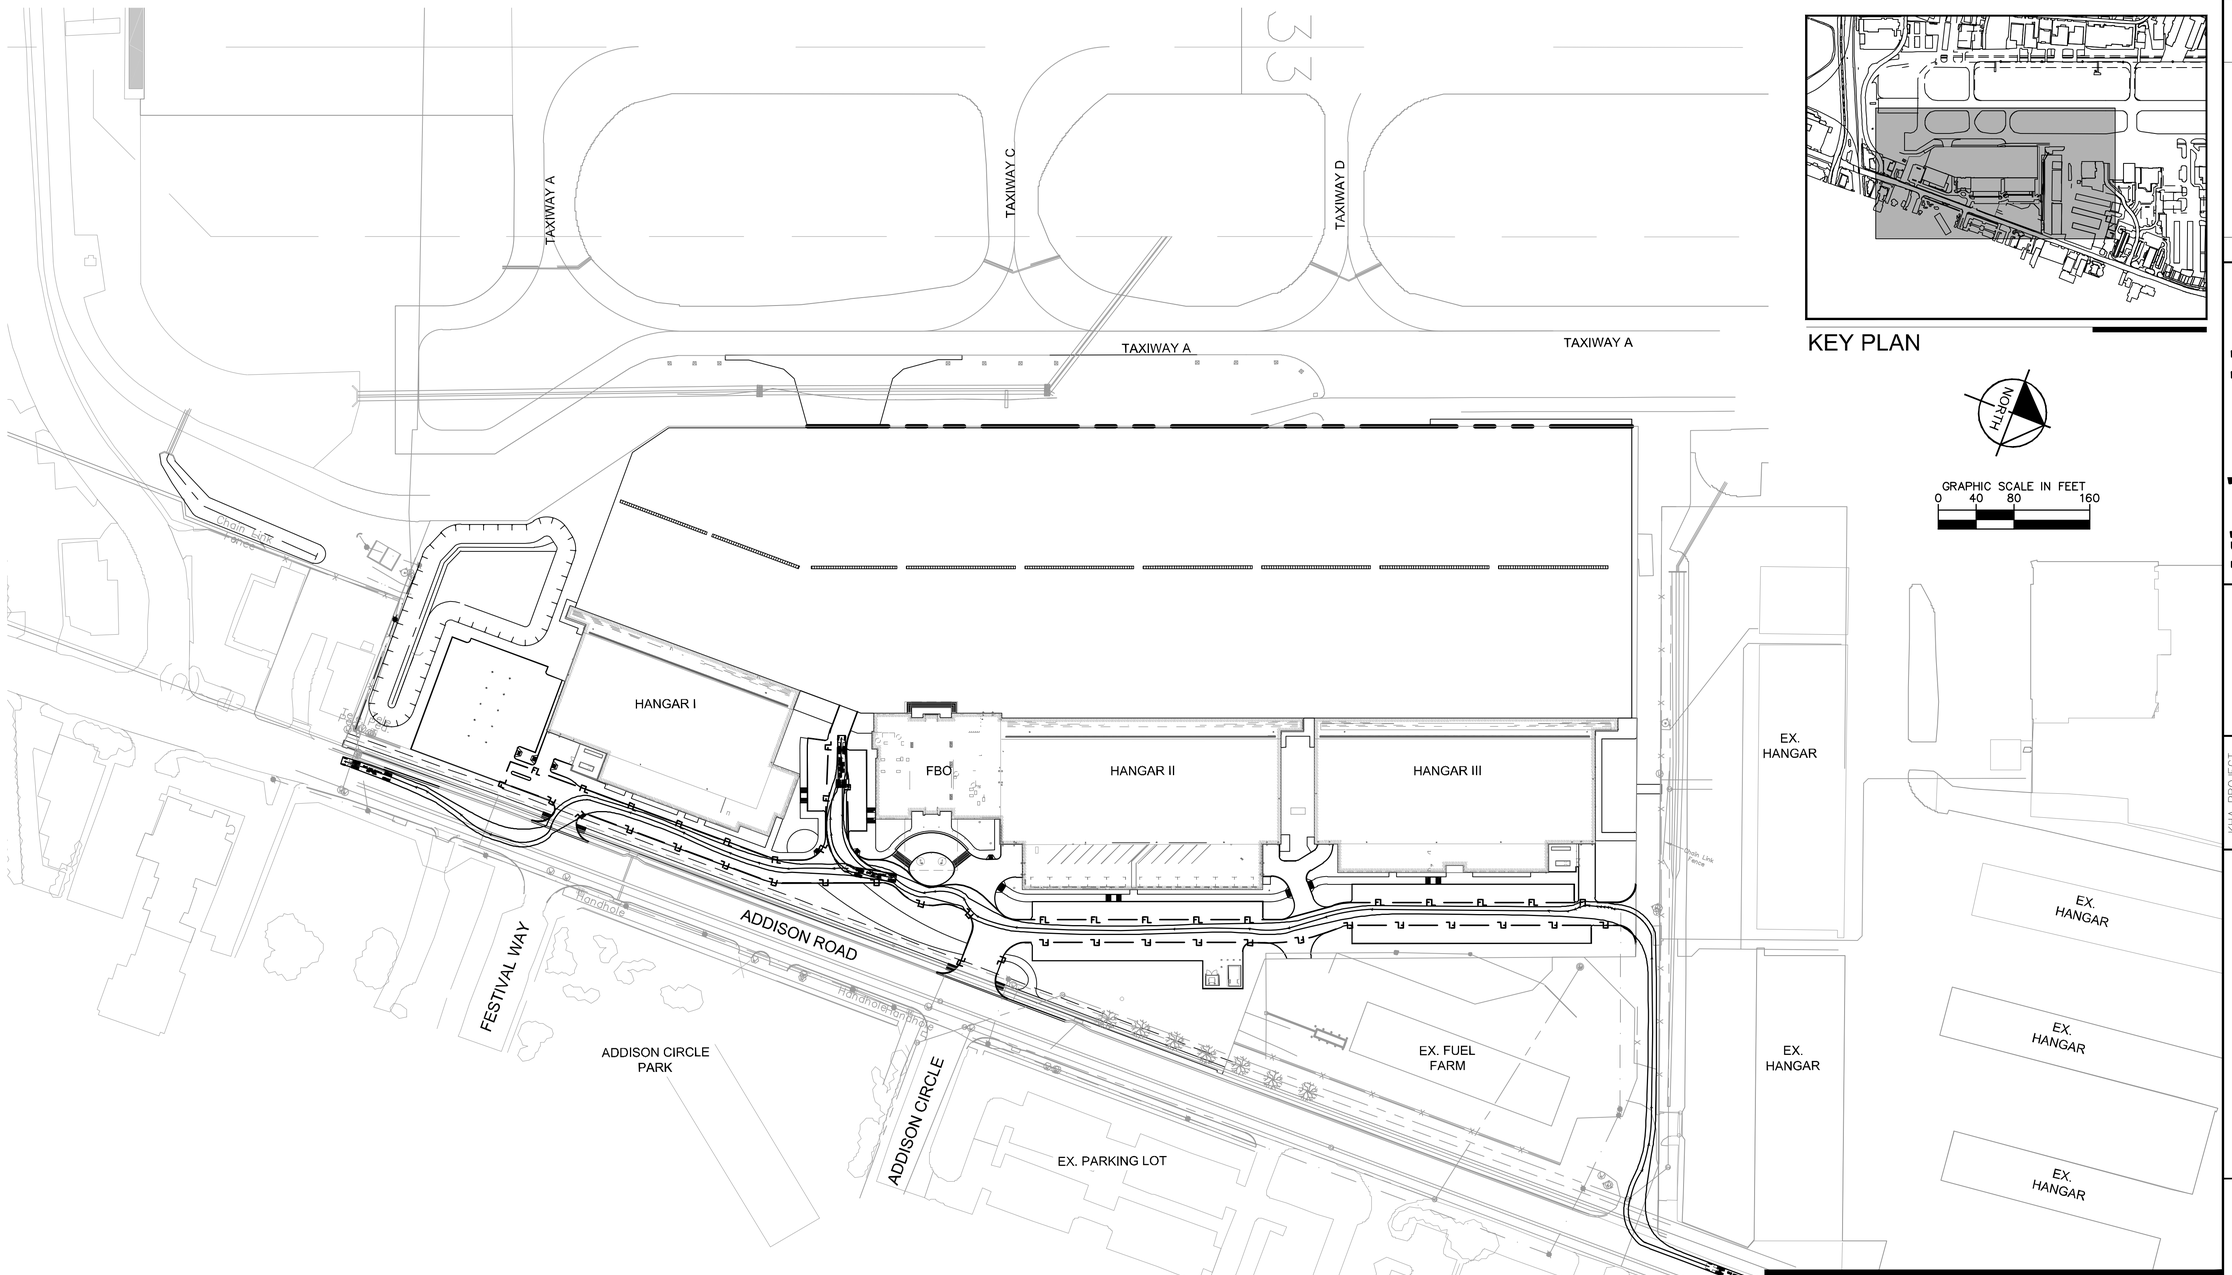

KEY PLAN

NORTH

GRAPHIC SCALE IN FEET
0 40 80 160

THIS PLAN CONFORMS WITH DESIGN STANDARDS INCLUDED IN THE TOWN OF ADDISON TRANSPORTATION PLAN, WATER SYSTEM REQUIREMENTS, WASTE WATER SYSTEM REQUIREMENTS, AND DRAINAGE CRITERIA MANUAL.

FLOOD PLAIN NOTE:
NO FLOODPLAIN EXISTS ONSITE.PER FEMA FIRM 48113C0180K, DATE 07/07/2014, THIS SITE IS ZONE X UNSHADED, AREAS DETERMINED TO BE OUTSIDE THE 0.2% ANNUAL CHANGE FLOOD PLAIN.

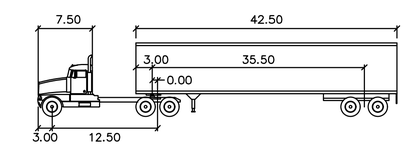

WB-50

	feet		
Tractor Width	: 8.00	Lock to Lock Time	: 6.0
Trailer Width	: 8.50	Steering Angle	: 17.7
Tractor Track	: 8.00	Articulating Angle	: 70.0
Trailer Track	: 8.50		

No.	REVISIONS	DATE	BY

Kimley»Horn

© 2015 KIMLEY-HORN AND ASSOCIATES, INC.
1400 WOODLOCH FOREST DRIVE, SUITE 225
THE WOODLANDS, TX 77380
PHONE: 936-378-1454
TBPE FIRM REGISTRATION # F-928
WWW.KIMLEY-HORN.COM

KHA PROJECT 067792503
DATE 9/10/2019
SCALE AS SHOWN
DESIGNED BY HCV
DRAWN BY EC EAC
CHECKED BY HCV

TRUCK MANEUVERING EXHIBIT

ADDISON GALAXY FBO
PREPARED FOR
BLACK FOREST VENTURE

DALLAS, TEXAS

ADDISON

SHEET NUMBER

Plotted By:Lanier, Morgan Sheet Set:Kha Layout:C00.06 September 09, 2019 06:32:16pm K:\WDL_Aviation\067792503 - Addison Galaxy FBO\ACAD\Exhibits\PlanSheets\Truck Maneuvering Exhibit.dwg
This document, together with the concepts and designs presented herein, as an instrument of service, is intended only for the specific purpose and client for which it was prepared. Reuse of and improper reliance on this document without written authorization and adaptation by Kimley-Horn and Associates, Inc. shall be without liability to Kimley-Horn and Associates, Inc.