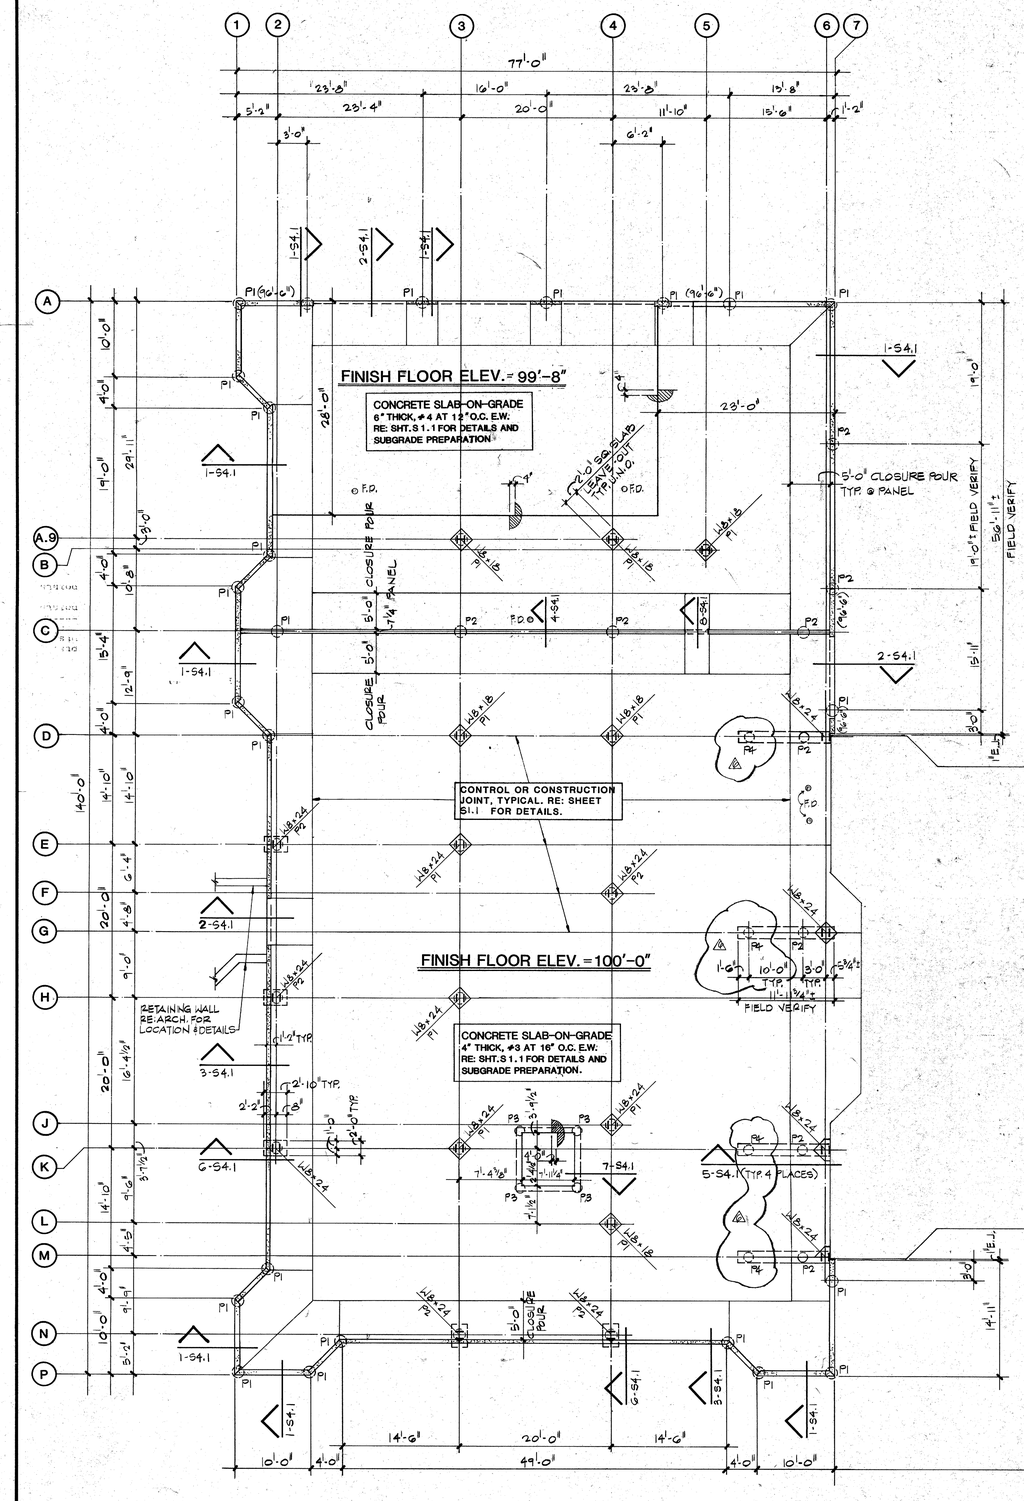

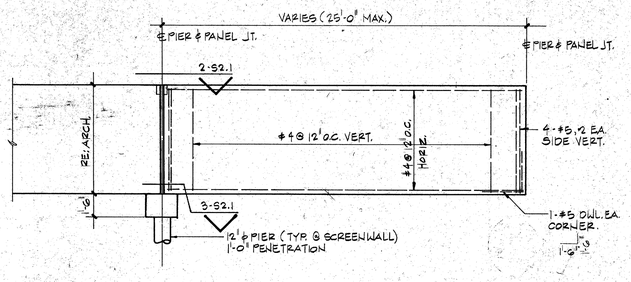

NOTE: RE: SITE PLAN FOR LOCATION. #S4.1 FOR STORAGE BIN PANEL DETAILS.

1 TYPICAL SCREEN WALL ELEVATION

NOT TO SCALE

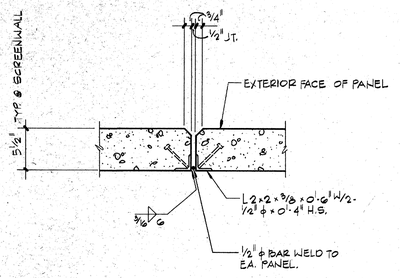

2 SECTION

SCALE: 1 1/2" = 1'-0" TYP.

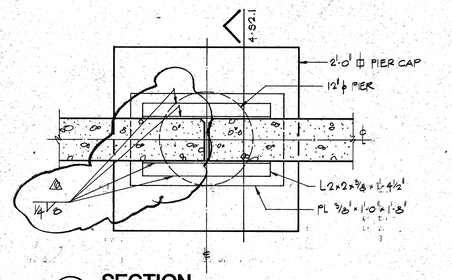

3 SECTION

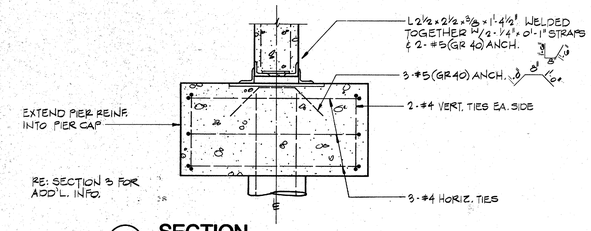

4 SECTION

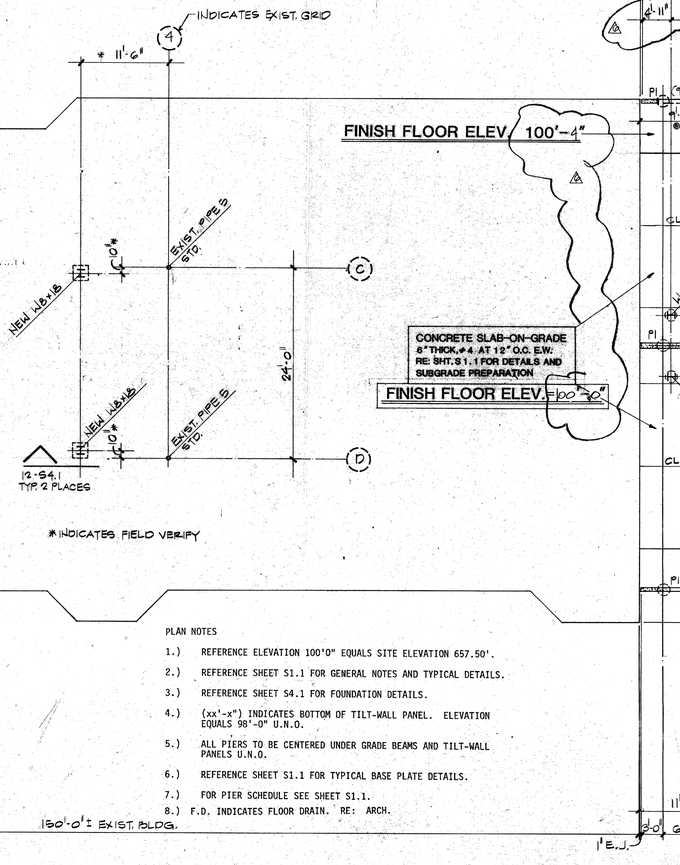

PLAN NOTES

1.) REFERENCE ELEVATION 100'0" EQUALS SITE ELEVATION 657.50'.
2.) REFERENCE SHEET S1.1 FOR GENERAL NOTES AND TYPICAL DETAILS.
3.) REFERENCE SHEET S4.1 FOR FOUNDATION DETAILS.
4.) (xx'-x") INDICATES BOTTOM OF TILT-WALL PANEL. ELEVATION EQUALS 98'-0" U.N.O.
5.) ALL PIERS TO BE CENTERED UNDER GRADE BEAMS AND TILT-WALL PANELS U.N.O.
6.) REFERENCE SHEET S1.1 FOR TYPICAL BASE PLATE DETAILS.
7.) FOR PIER SCHEDULE SEE SHEET S1.1.
8.) F.D. INDICATES FLOOR DRAIN. RE: ARCH.

FIRST FLOOR & FOUNDATION PLAN

SCALE: 1/8" = 1'-0"

EDI ARCHITECTS, INC.
ARCHITECTURE PLANNING ENGINEERING INTERIOR DESIGN
8440 WALNUT HILL LANE SUITE 100 DALLAS, TEXAS 75231 214 / 750-1845
AMERICAN BANK TOWER SUITE 300 AUSTIN, TEXAS 78701 512 / 469-8308

TOWN OF ADDISON

ADDITION TO PUBLIC WORKS SERVICE CENTER
Addison Texas
Westgrove Road

DATE:
11 JUNE 86
24 JULY 1986 - BID
REV 1 10 OCT 86

SHEET NO: S2.1
OF SHEETS
JOB NO: 851-137

PROPERTY OF LANDSCAPE DEPARTMENT TOWN OF ADDISON

INTERFIELD ENGINEERING CO.
CONSULTING ENGINEERS
5401 N. CENTRAL EXPWY.
SUITE 340
DALLAS, TEXAS 75205
(214) 526-6854

STATE OF TEXAS R.E. CONDUIT 59015 REGISTERED PROFESSIONAL ENGINEER