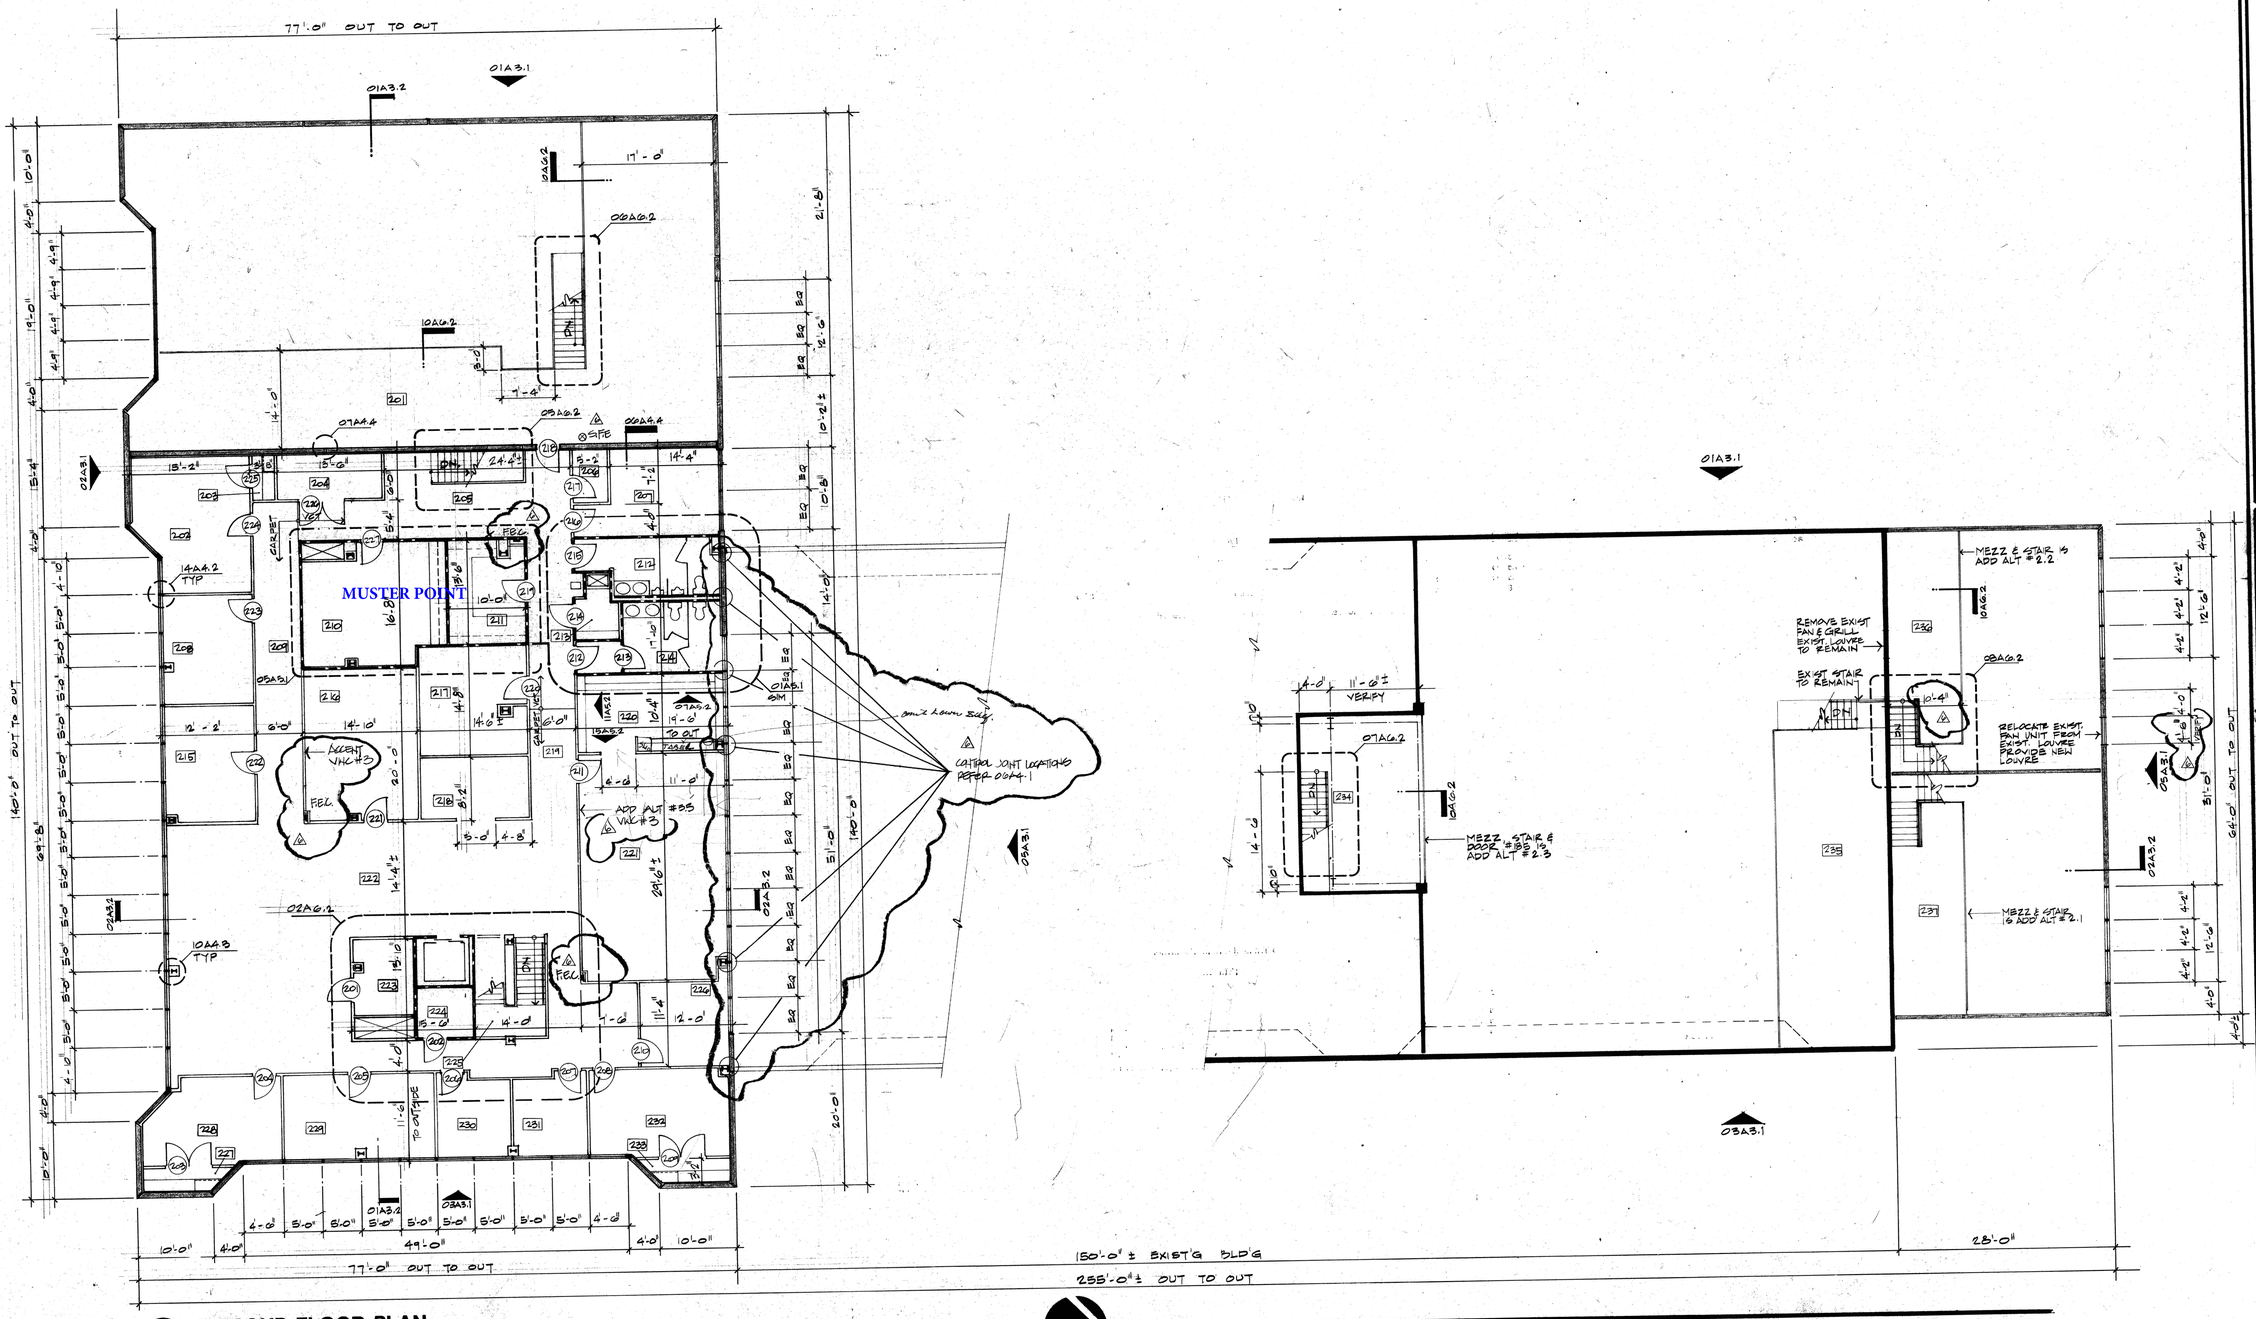

01 A 2.3 **SECOND FLOOR PLAN**
1/8" = 1'-0"

EDI ARCHITECTS, INC.
ARCHITECTURE PLANNING ENGINEERING INTERIOR DESIGN
8440 WALNUT HILL LANE
SUITE 100
DALLAS, TEXAS 75231
214 750-1945
AMERICAN BANK TOWER
SUITE 300
AUSTIN, TEXAS 78701
512 469-6308

TOWN OF ADDISON

ADDITION TO PUBLIC WORKS SERVICE CENTER

Westgrove Road
Addison Texas

DATE 5-16-86
11 JUNE 86
24 JULY 1986 - BID
REV 6/7 10.02.86

SHEET NO
A2.3
OF SHEETS
JOB NO: 851-137

PROPERTY OF LANDSCAPE DEVELOPMENT TOWN OF ADDISON